
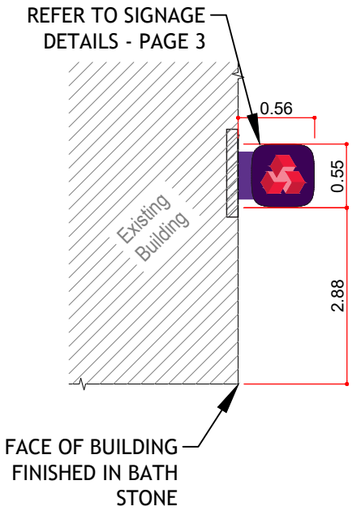


SECTION [A-A] @ 1:100

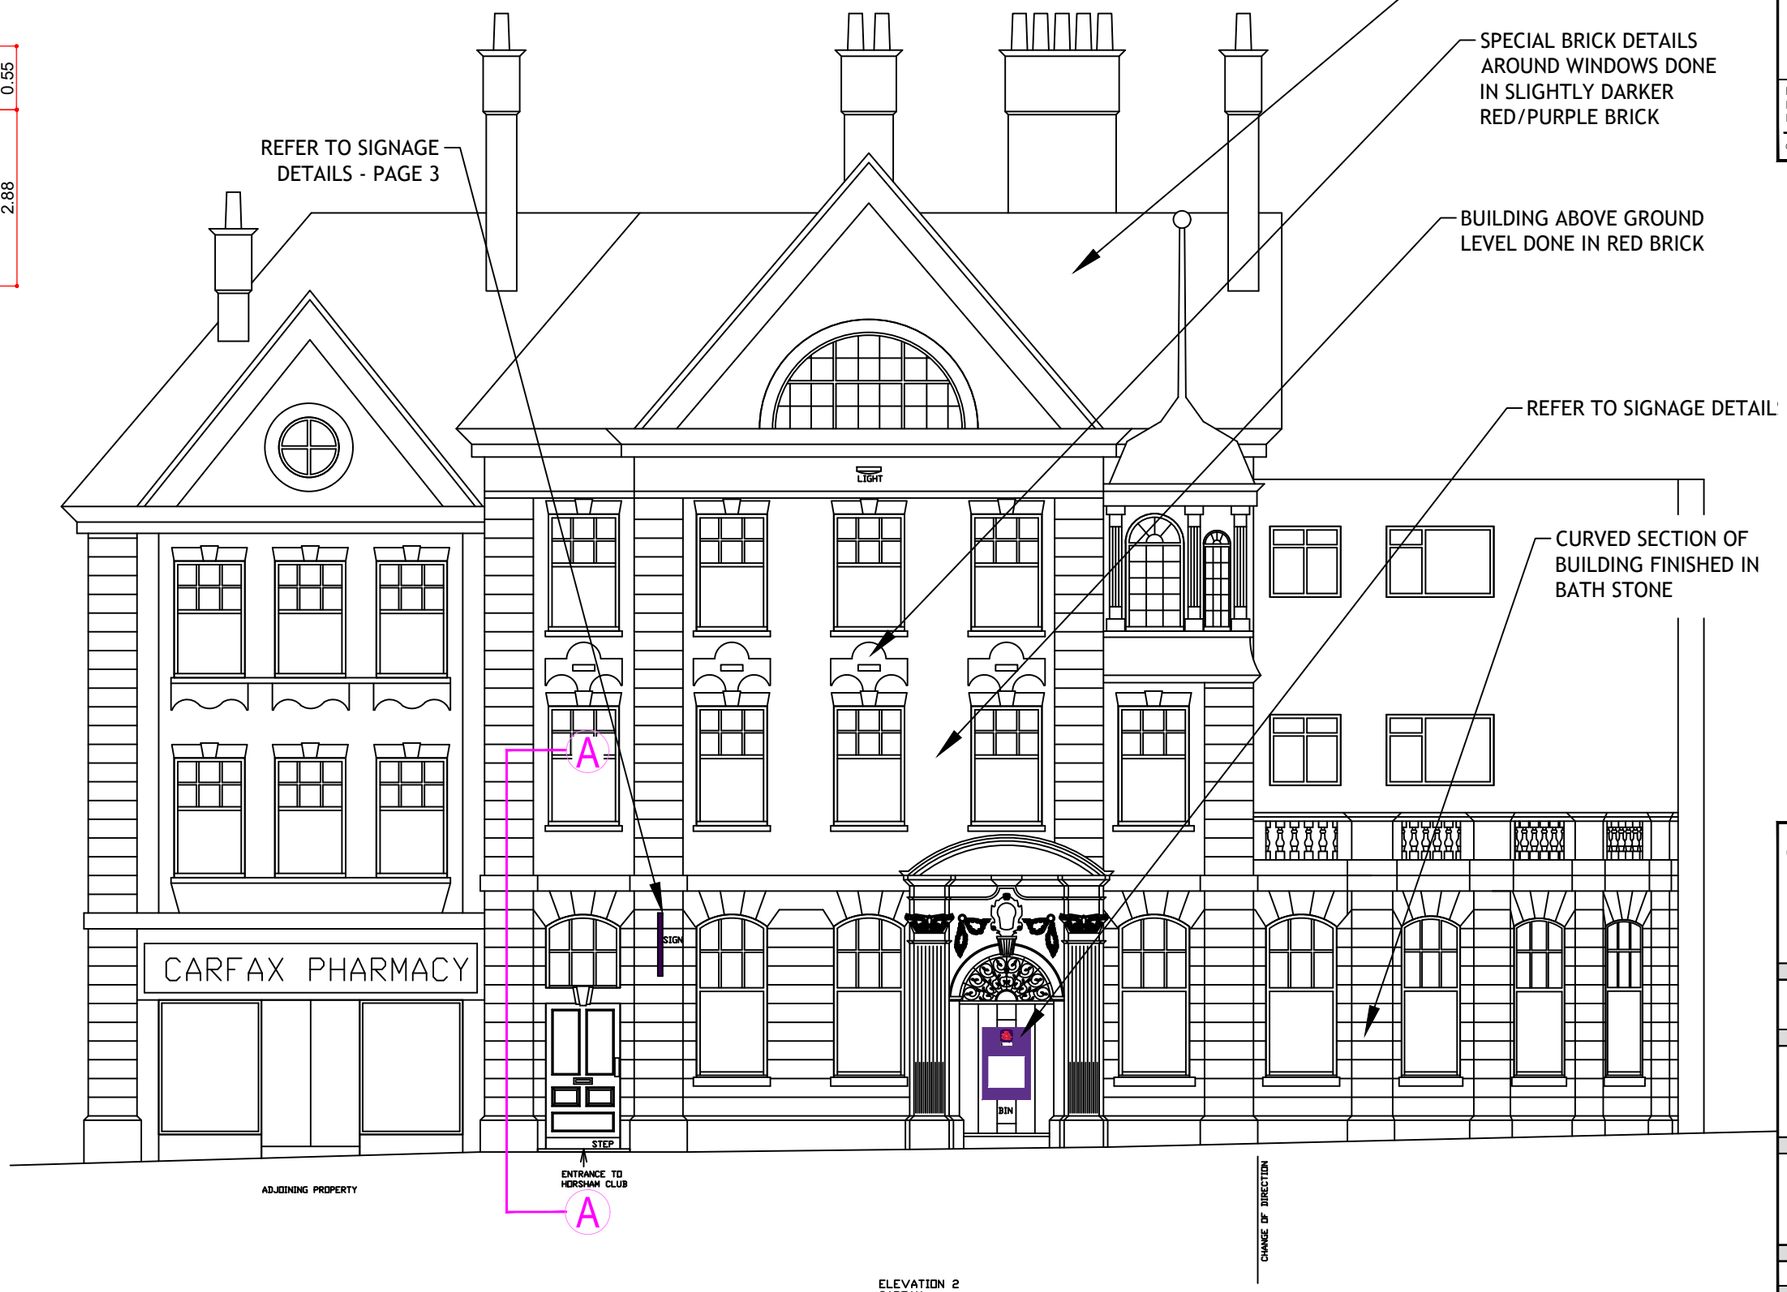

ELEVATION 2
CARFAX

1:100

2m 0 2m 4m 6m 8m 10m

CAD File: XX.dwg

3206 - NWB Horsham

Date	By	Revision Description	Rev
10/05/24	GHL	Added materials and scale bar	Rev 1
12/06/24	GHL	Added Missing Sign	Rev 2
29/08/24	GHL	Additional Section through building	Rev 3

Important!
Do not scale this drawing.
Report discrepancies immediately.

© Copyright - George Harwood Ltd.

QMS ISO 9001 REGISTERED FIRM

George Harwood Ltd
Bristol
E - post@ghl.org

Client
NatWest Group

Project Name & Description
NWB Horsham
47 Carfax
Horsham RH12 1EJ

Drawing Description
Proposed Signage
South East Elevation

Scale(s)		Sheet
1:100		A3
Date	Drawn	Checked
August 2024	GHL	GHL

Drawing Status
Planning

Drawing Number	Rev
3206 - 001	(3)