Copyright (c) 2024

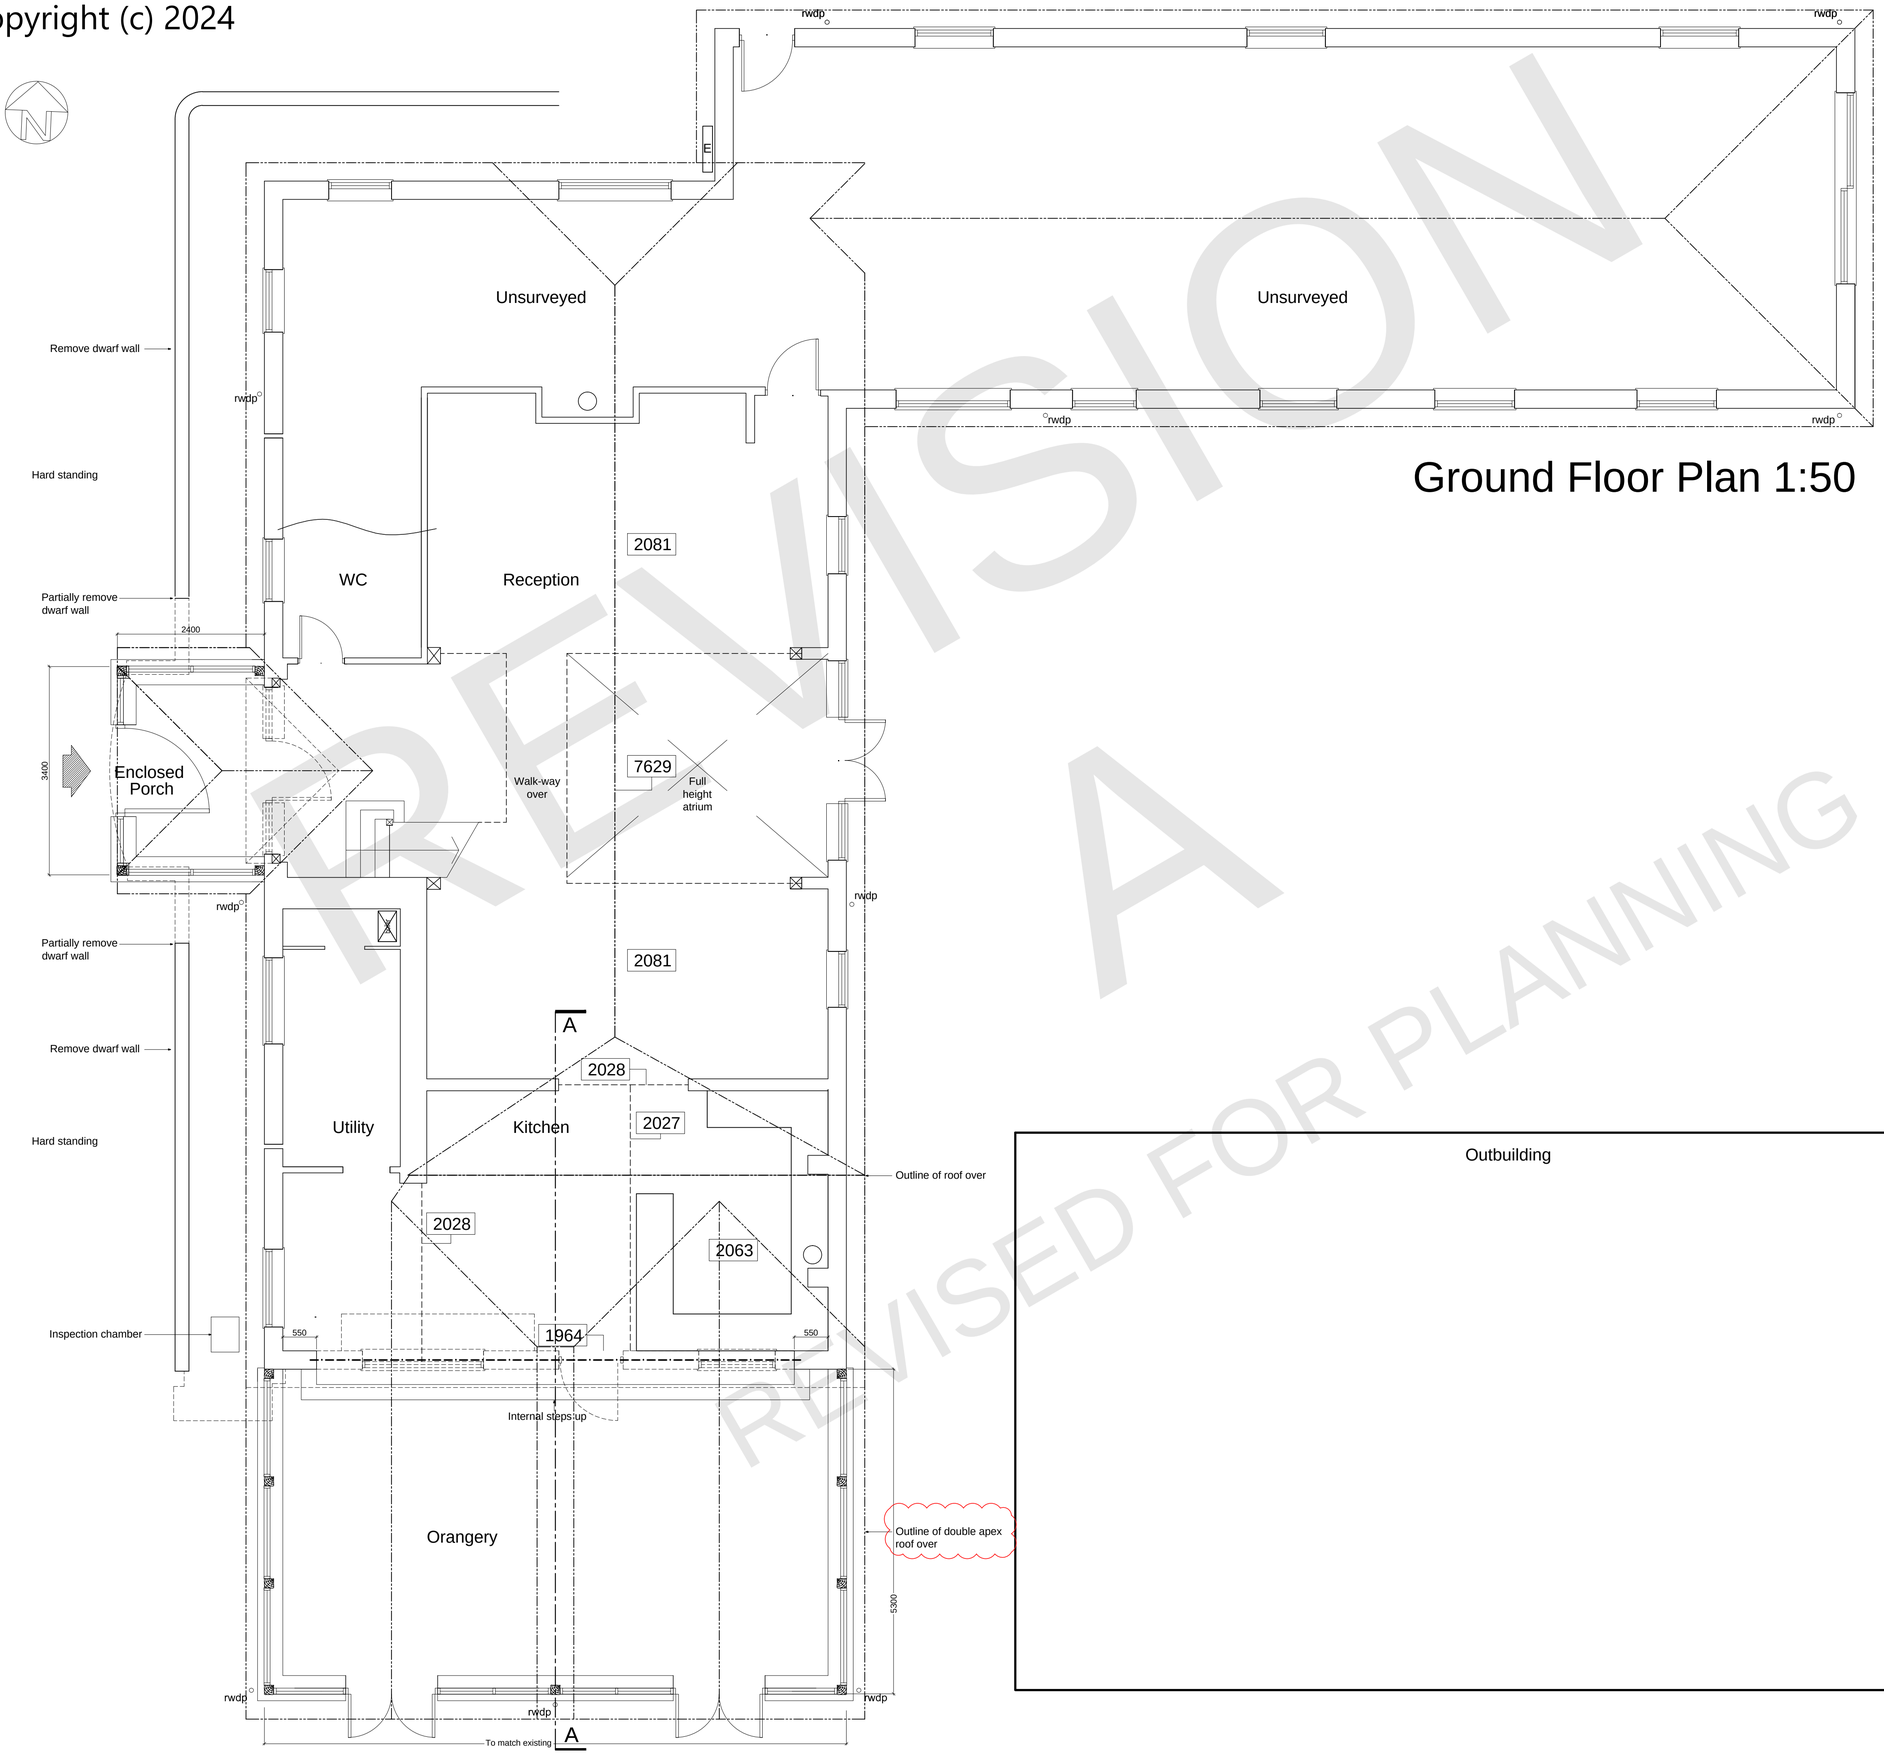

Ground Floor Plan 1:50

REVISED FOR PLANNING
A

Outbuilding

NOTE:
The contractor is to check all site dimensions and levels before work starts. Report any discrepancies.

This drawing must be read with and checked against all structural and other specialist drawings, specifications and bills of quantities. Report any discrepancies.

The contractor is to comply with all current British Standards and Building Regulations whether or not specifically stated on these drawings.

This drawing has been produced for Mr Kempson and is intended as part of 'PLANNING STAGE' and is not intended for use by any other person or for any other purpose.

BOILER External boiler and flue

2620 Floor to ceiling spot heights

Items shown dashed to be removed

Indicative steel locations, all to be confirmed by Engineer

1m 2m 3m 4m 5m
1:100 Scale Bar

1m 2m 3m 4m 5m
1:50 Scale Bar

FOR PLANNING STAGE ONLY

Rev.	Date	Description	By
A	Oct. '24	Revised for planning	-

Client
Mr Kempson

Project
Alterations To:
Bines farm barn, Bines road, Partridge green

Drawing Title
Ground Floor Plan, as Proposed

Copyright (c) 2024 of:
Sussex Architectural Services
Wicket View
Cuckfield Lane
Warninglid
West Sussex
Tel:(01444) 461720
Email: info@sussexarchitecturalservices.co.uk

Scale	Drawing Number
1:100, 1:50 @ A1	24-116 05
Date: July 2024	A
Drawn: -	