WOODEND, WATER LANE
STORRINGTON

PROPOSED ELEVATIONS

SCALE: 1:100

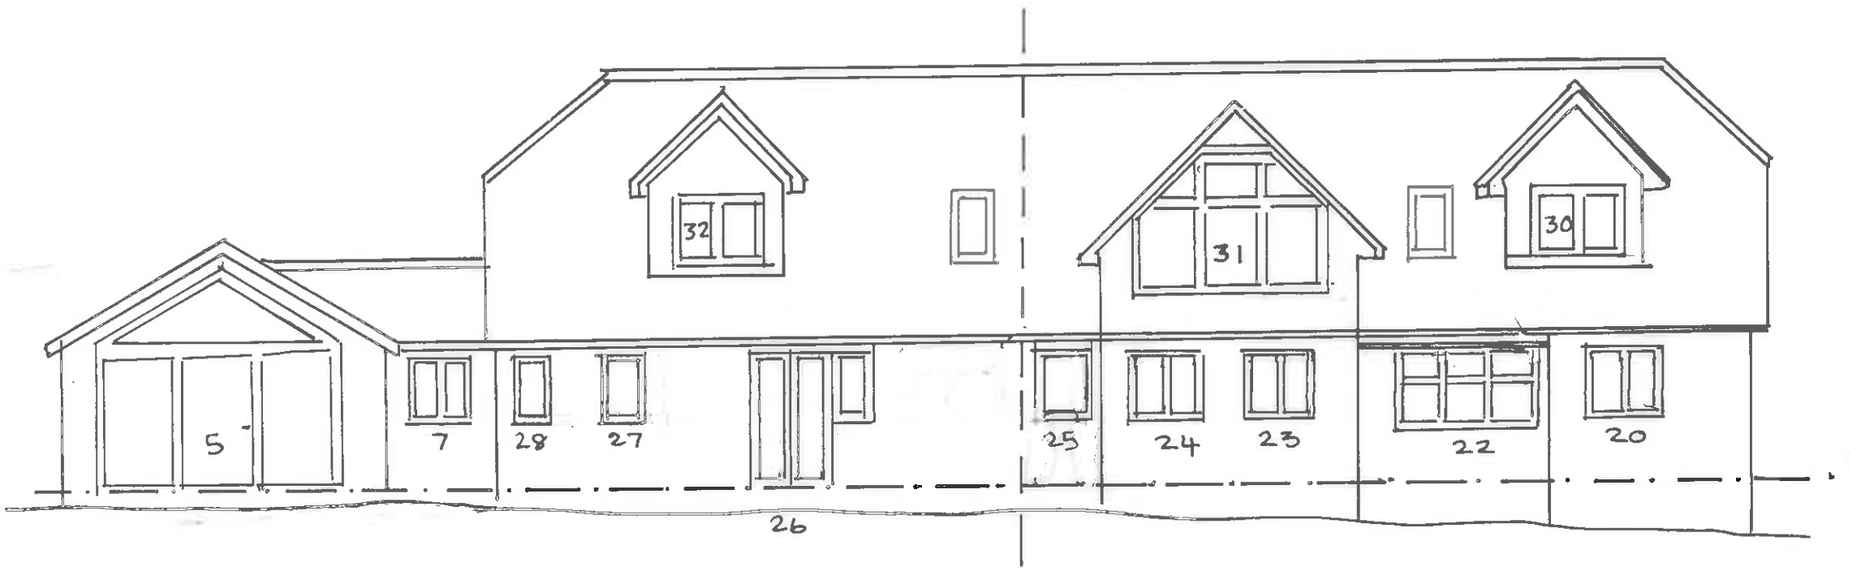

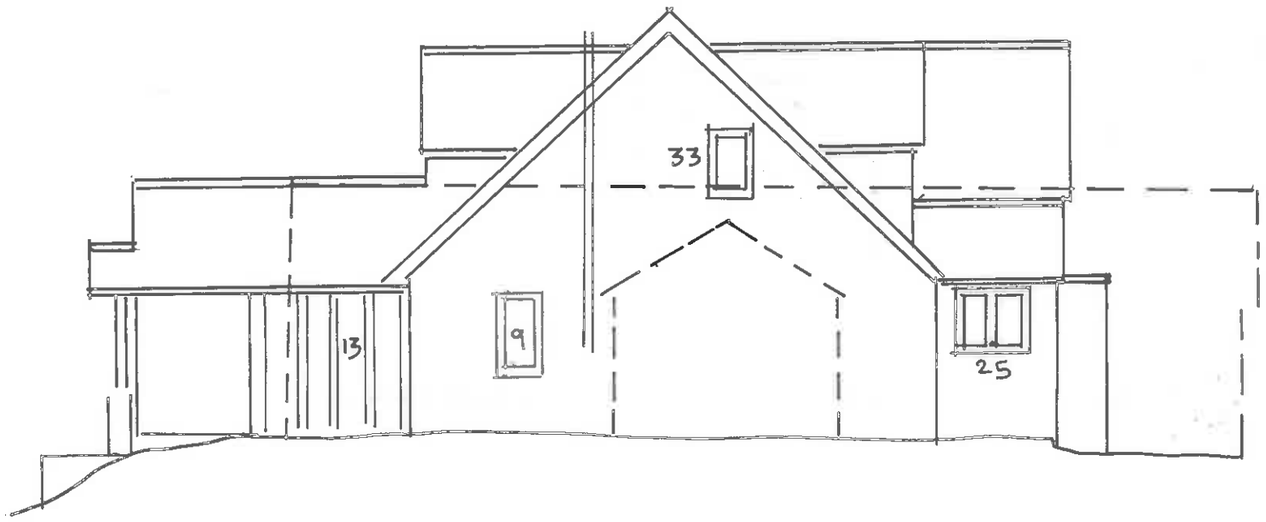

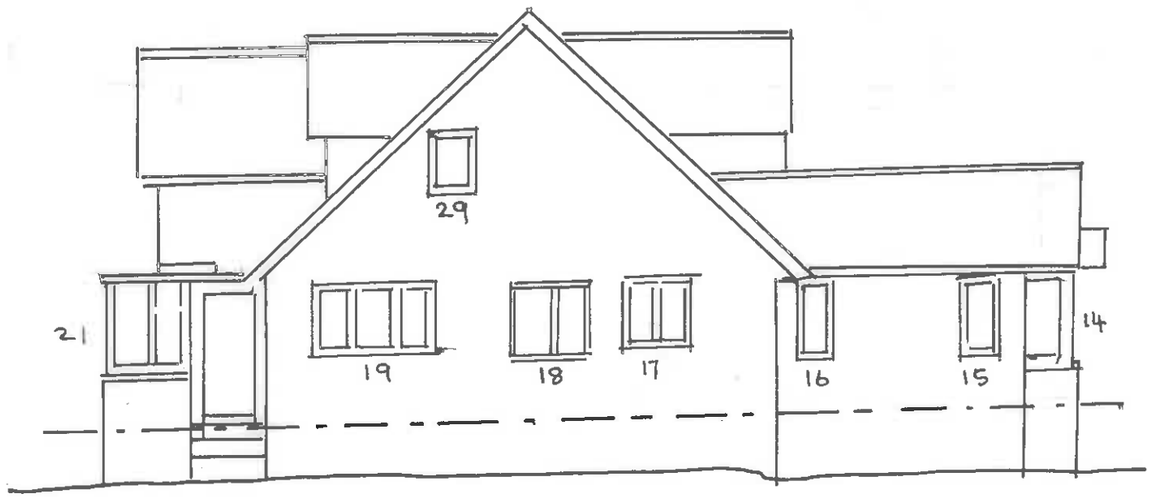

0 1 2 3 4 5 10 METRES

DRAWING: EL/07A B