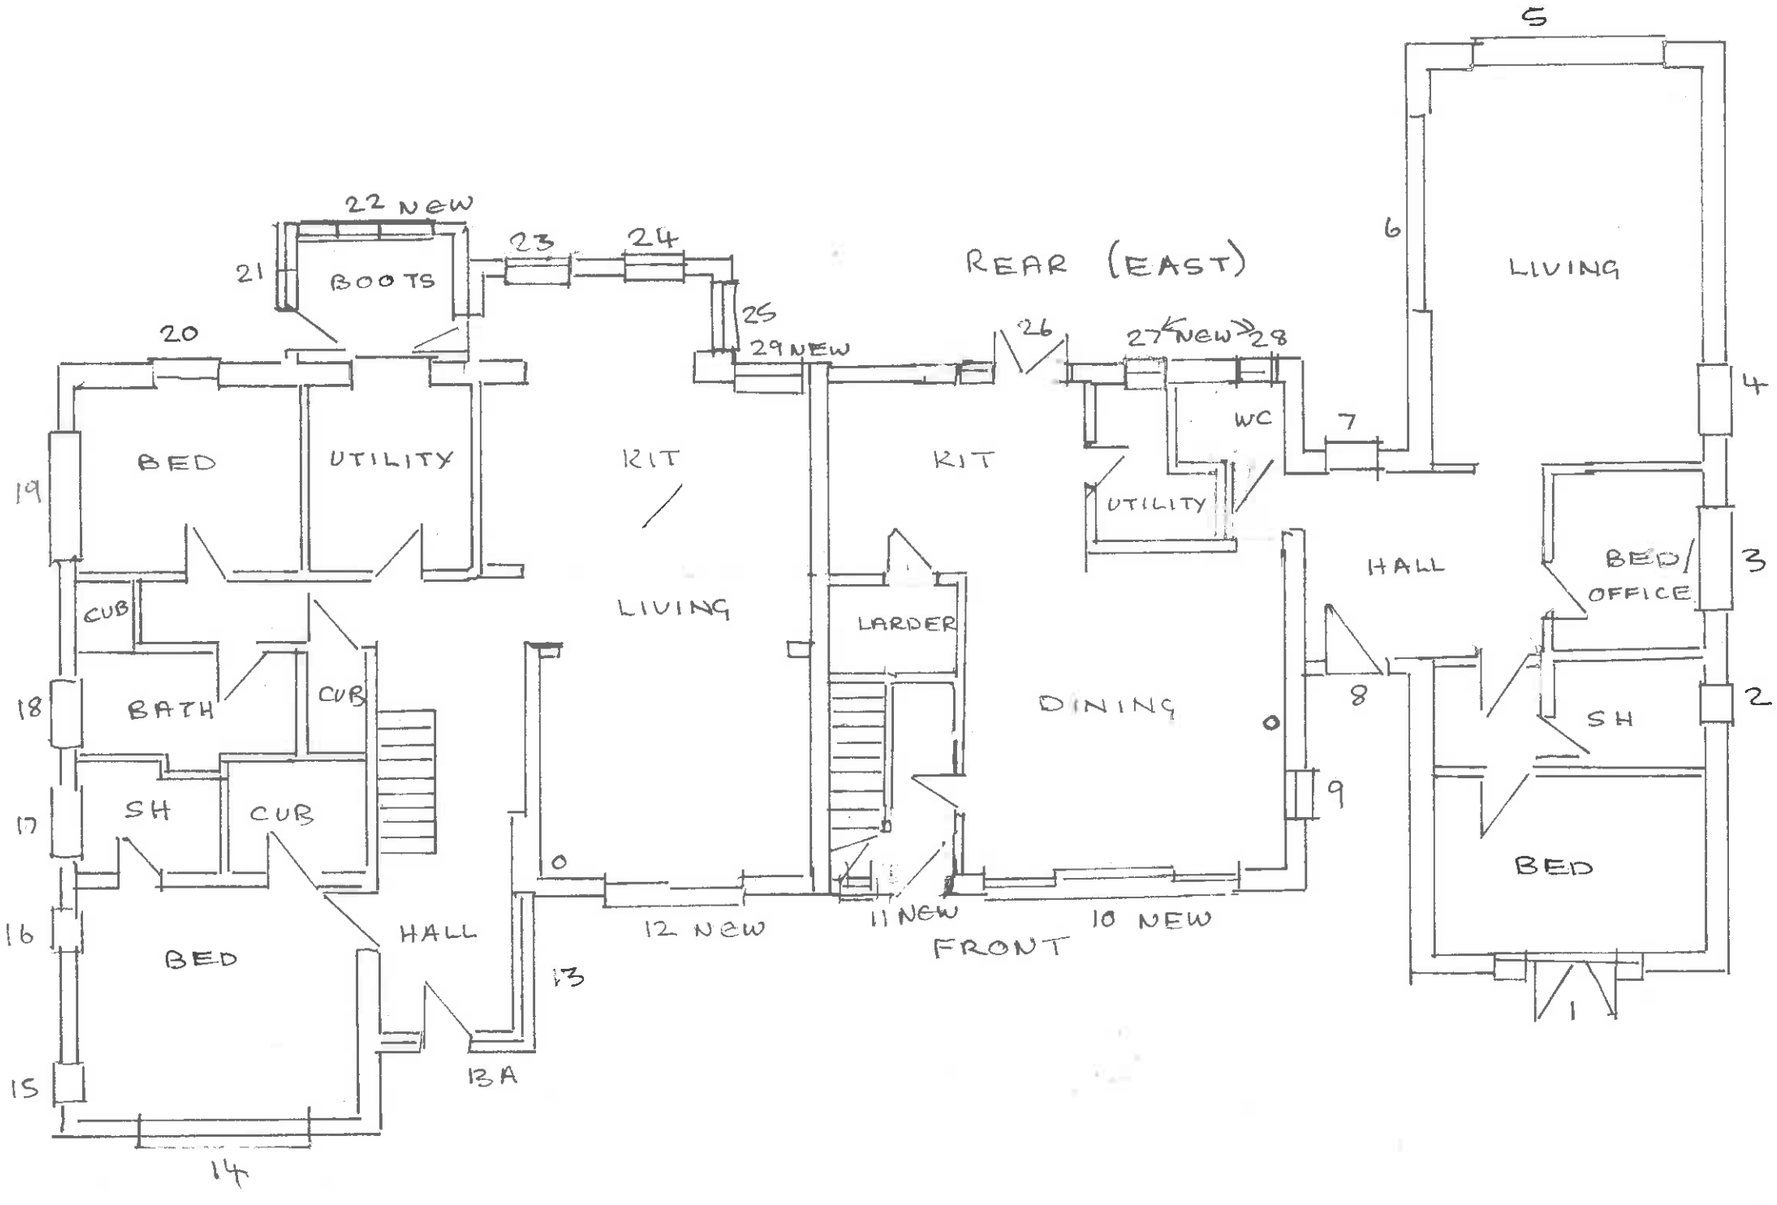

WOODEND, WATER LANE
STORRINGTON
PROPOSED GROUND FLOOR PLAN
SCALE: 1:100
PLAN NO: EL/07 A