


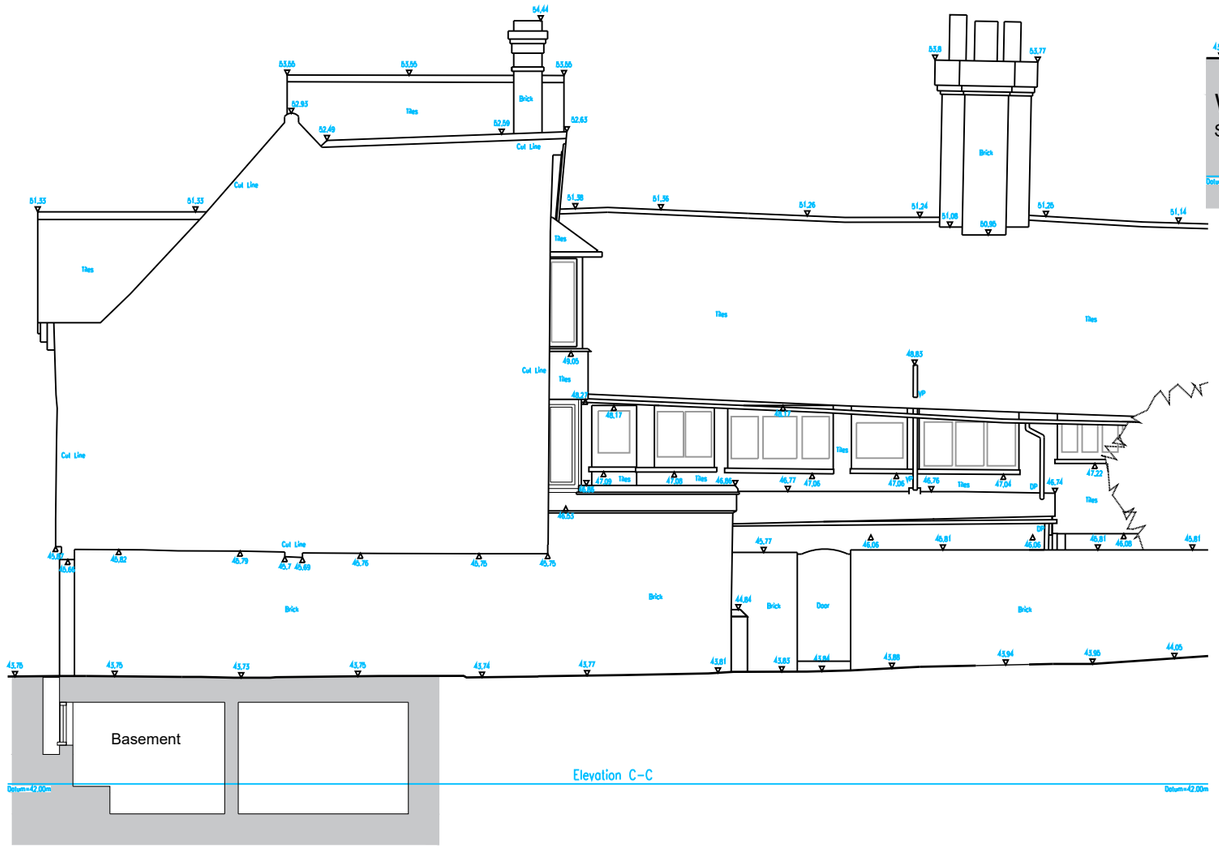

South Elevation
Scale 1:100

Do not scale from this drawing. Figured dimensions only to be taken. Check all dimenions prior to setting out. Report all discrepancies to the Architect.

Revisions

SCALE 1m @
1:50
1:100
1:200
1:500
1:1250

CARTER DAVEY
Architects LLP
T. 07525643101
E. chelsey.cda@gmail.com
davey.cda@gmail.com

Client:
Mr and Mrs Lambert

Project:
12 Causeway, Horsham, RH12 1EH

Drawing Title:
Proposed Elevations

Scale.
1:100 @ A3

Date.
Oct 26

Drawing No.
24877/220

Revision:
--

< Original size 60mm - A3 at full size >