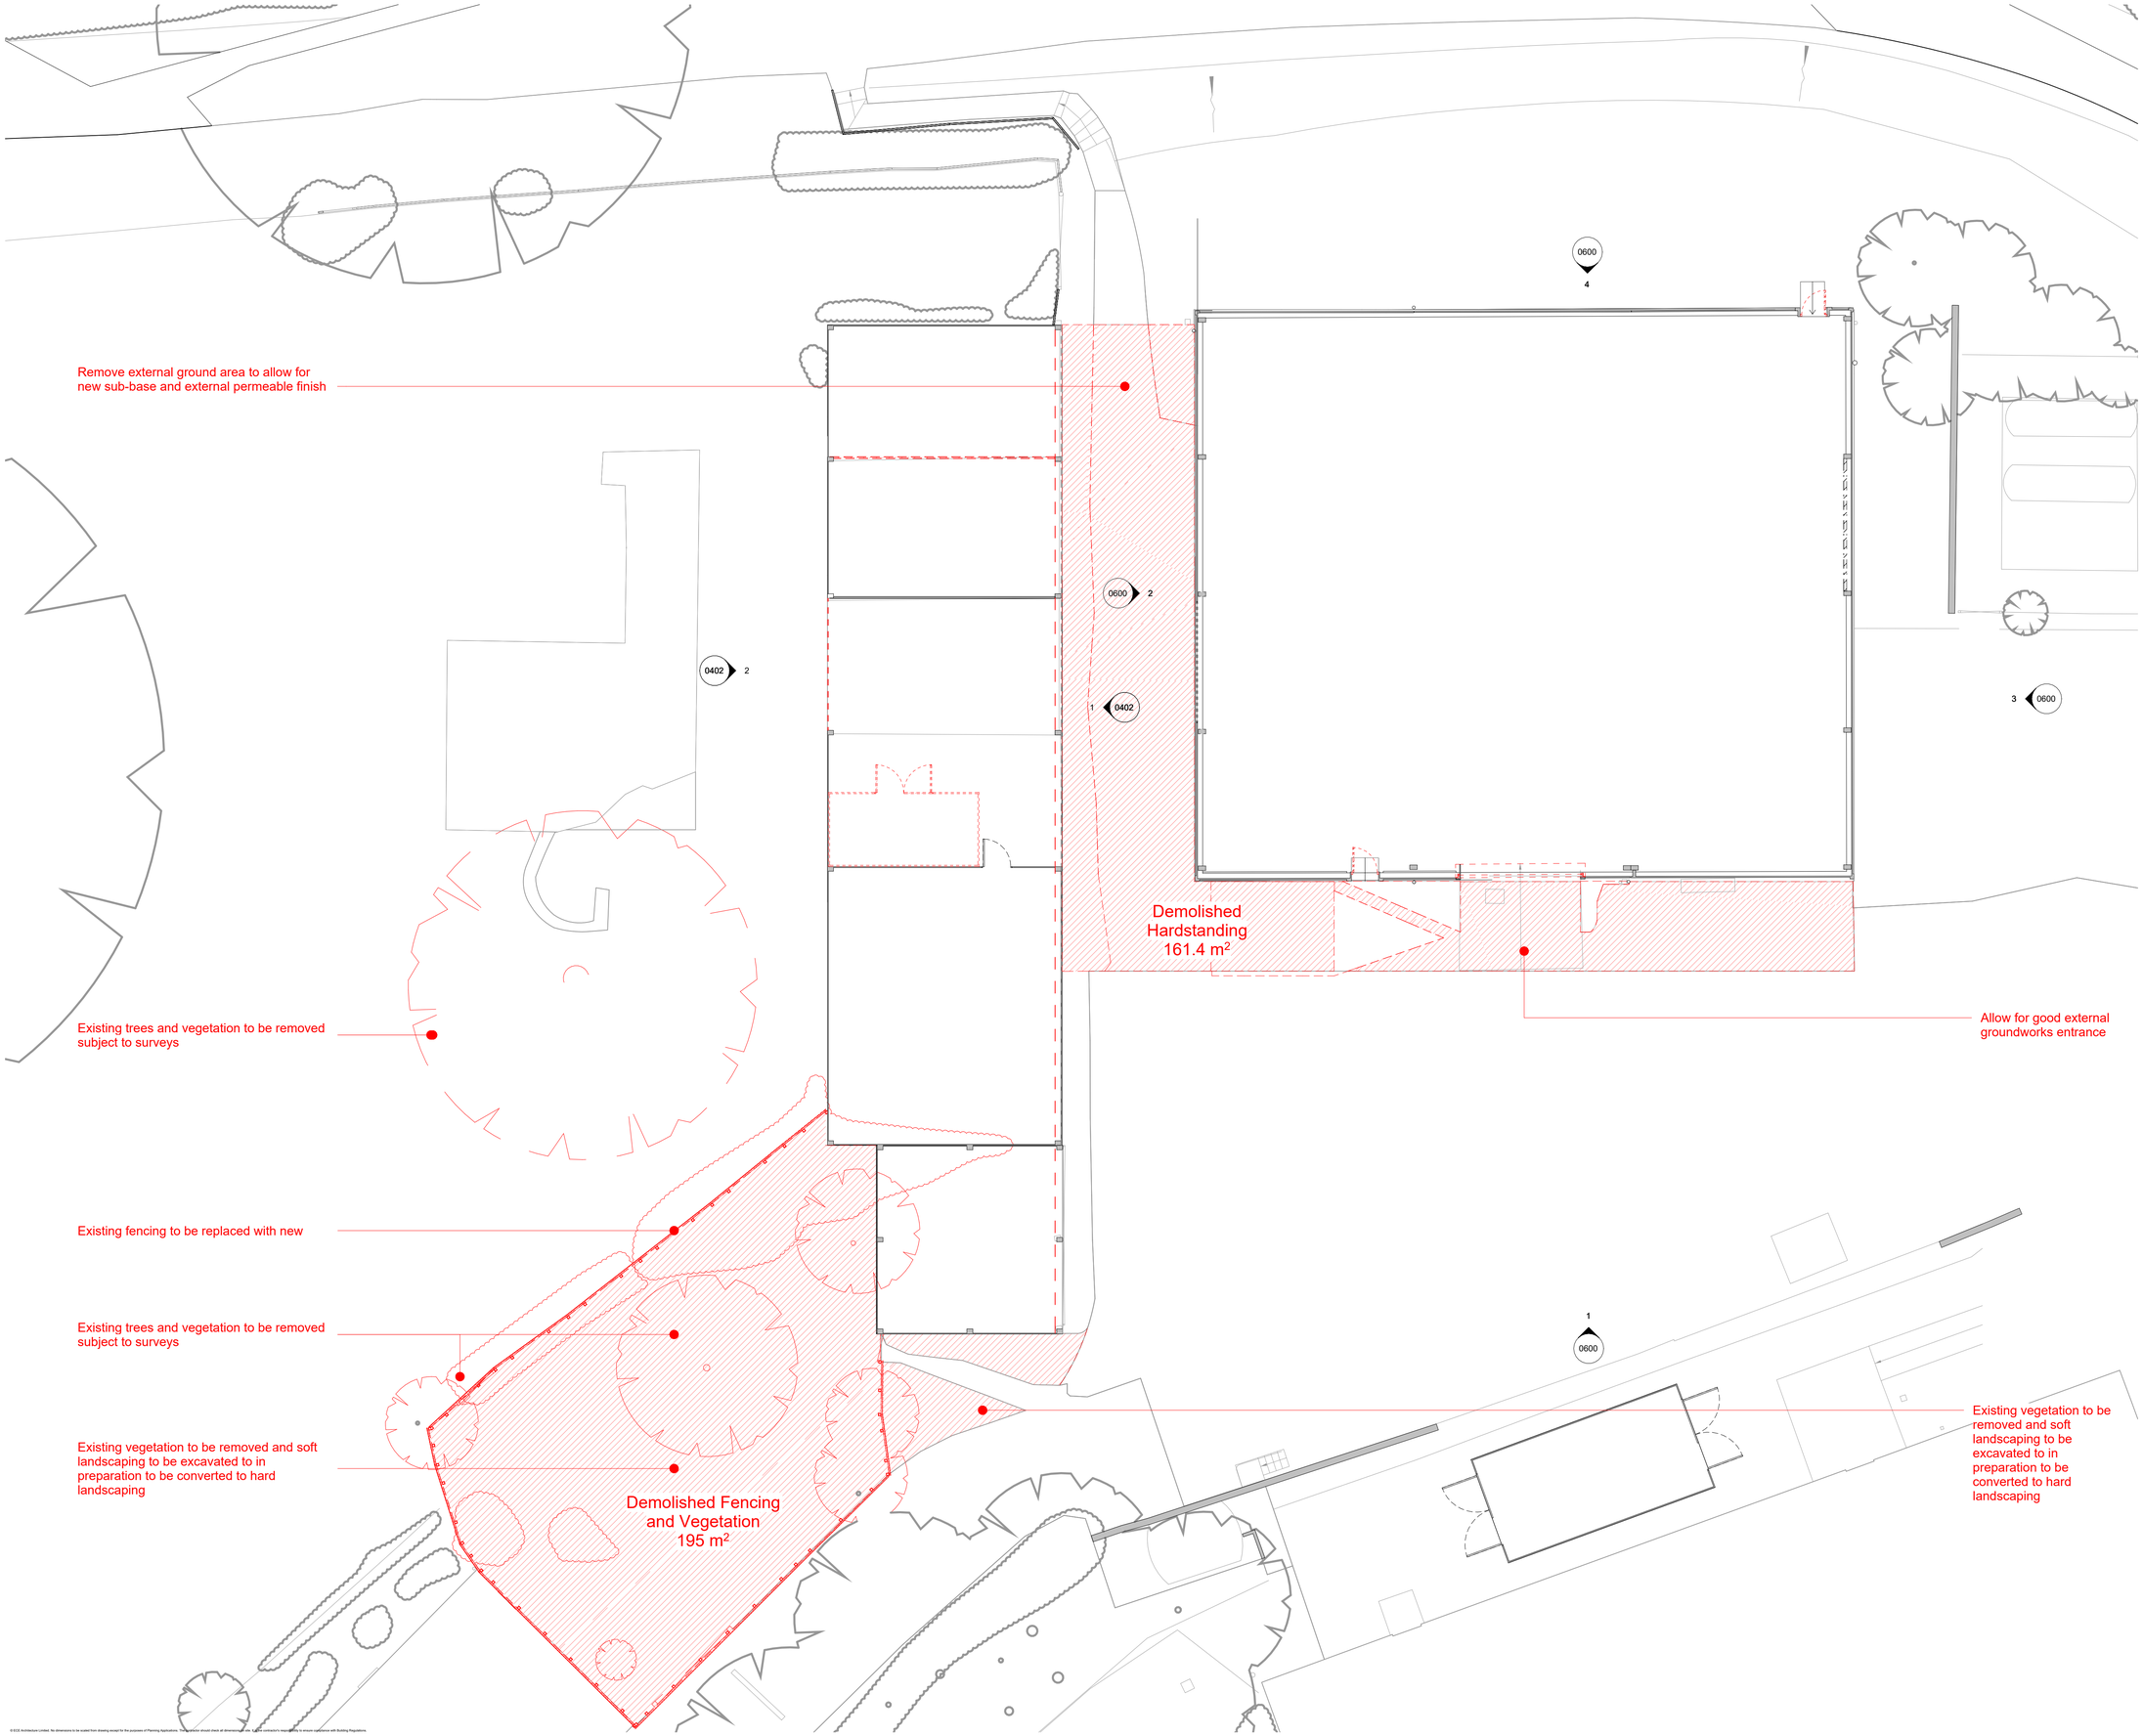



## CDM 2015 Health & Safety Information

This information relates only to 'Significant Hazards' identified on this drawing and is to be read in conjunction with the Designer's Hazard Register.

### Existing and Demo Key

- Existing structure retained
- Overhead structure
- Demolished elements

| Rev | Date | Revision Details | Dr | Ch |
|---|---|---|---|---|
| P1 | 23.10.26 | First Issue | WS | SE |

ECE Architecture

**E** hello@ecearchitecture.com
**W** ecearchitecture.com

Creativity. Quality. Commerciality.
Reimagine what's possible.

Client Name
Chichester College Group

Job Title
Brinsbury College - Groundworks Training Facility

Drawing Title
Existing & Demolition GA Plan - Ground Floor

Scale
1:100 @ A1 / 1:200 @ A3

meters 2 4 6 8 10

| Drawn | Checked | Date |
|---|---|---|
| ZK | BG | 14/08/26 |

| Project | Originator | Zone | Level | Type | Displ. | Drg. No. | Rev |
|---|---|---|---|---|---|---|---|
| 7572 | - ECE - | 04 - | 00 - | GA - | A - | 0100 _ | P1 |

Status
S4 - Planning

Revit Plot Date: 23/10/2026 12:27:41

© ECE Architecture Limited. No dimensions to be scaled from drawing except for the purposes of Planning Applications. The contractor should check all dimensions on site. It is the contractor's responsibility to ensure compliance with Building Regulations.