




4 Existing and Demolition - North Elevation
1 : 100

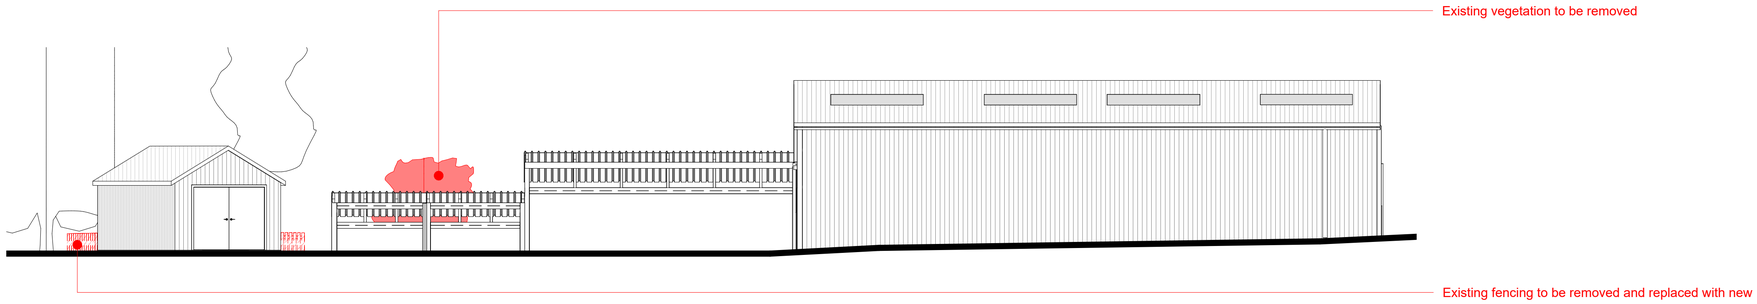

3 Existing and Demolition - East Elevation
1 : 100

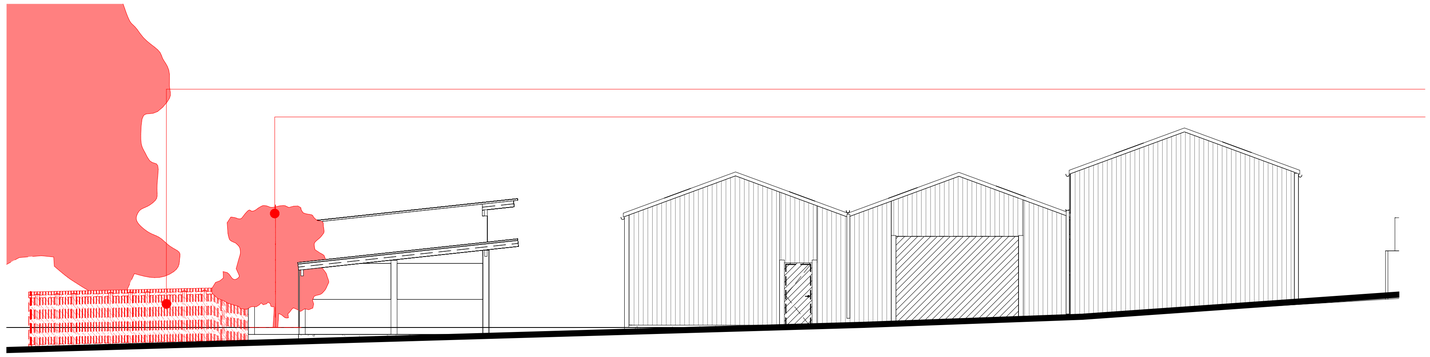

1 Existing and Demolition - South Elevation
1 : 100

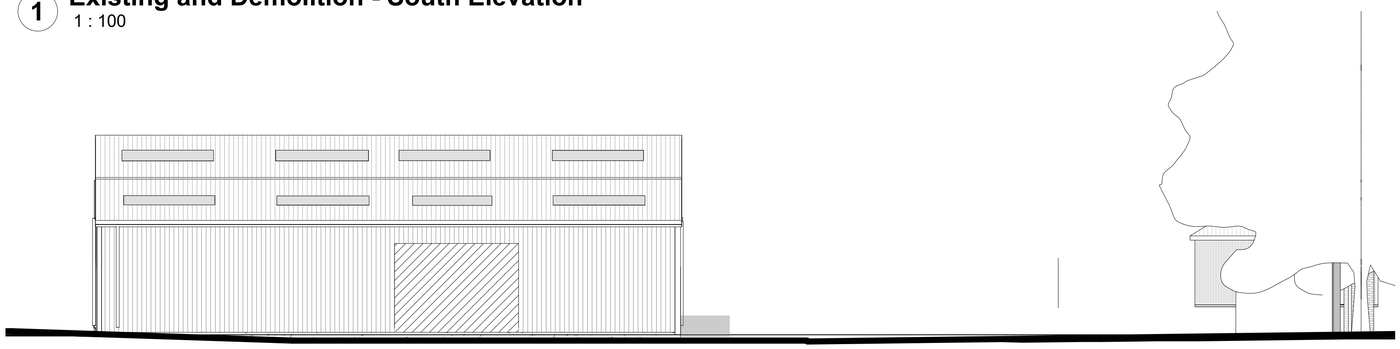


2 Existing and Demolition - West Elevation
1 : 100

© ECE Architecture Limited. No dimensions to be scaled from drawing except for the purposes of Planning Applications. The contractor should check all dimensions on site. It is the contractor's responsibility to ensure compliance with Building Regulations.

CDM 2015 Health & Safety Information
This information relates only to 'Significant Hazards' identified on this drawing and is to be read in conjunction with the Designer's Hazard Register.

Existing and Demo Key
- Existing structure retained
- Demolished elements

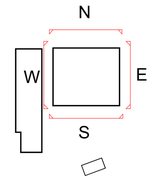

Rev	Date	Revision Details	Dr	Ch
P1	23.10.26	First Issue	WS	SE

ECE Architecture

E hello@ecearchitecture.com
W ecearchitecture.com

Creativity. Quality. Commerciality.
Reimagine what's possible.

Client Name
Chichester College Group

Job Title
Brinsbury College - Groundworks Training Facility

Drawing Title
Existing and Demolition Elevations

Scale
1:100 @ A1 / 1:200 @ A3

meters 2 4 6 8 10

Drawn	Checked	Date
WS	SE	08/23/16

Project	Originator	Zone	Level	Type	Displ.	Drg. No.	Rev
7572	- ECE -	04 -	ZZ -	GA -	A -	0600 _	P1

Status
S4 - Planning

Revit Plot Date: 23/10/2026 12:27:44