Notes:


All levels and dimensions are to be checked on site.

This drawing is to be read in conjunction with all relevant consultants drawings and specifications, together with safety plan requirements.

Copyright: This drawing must not be copied, amended nor reproduced without the prior written agreement of architecs limited.

Scale in Metres

0 1 2 3 4 5

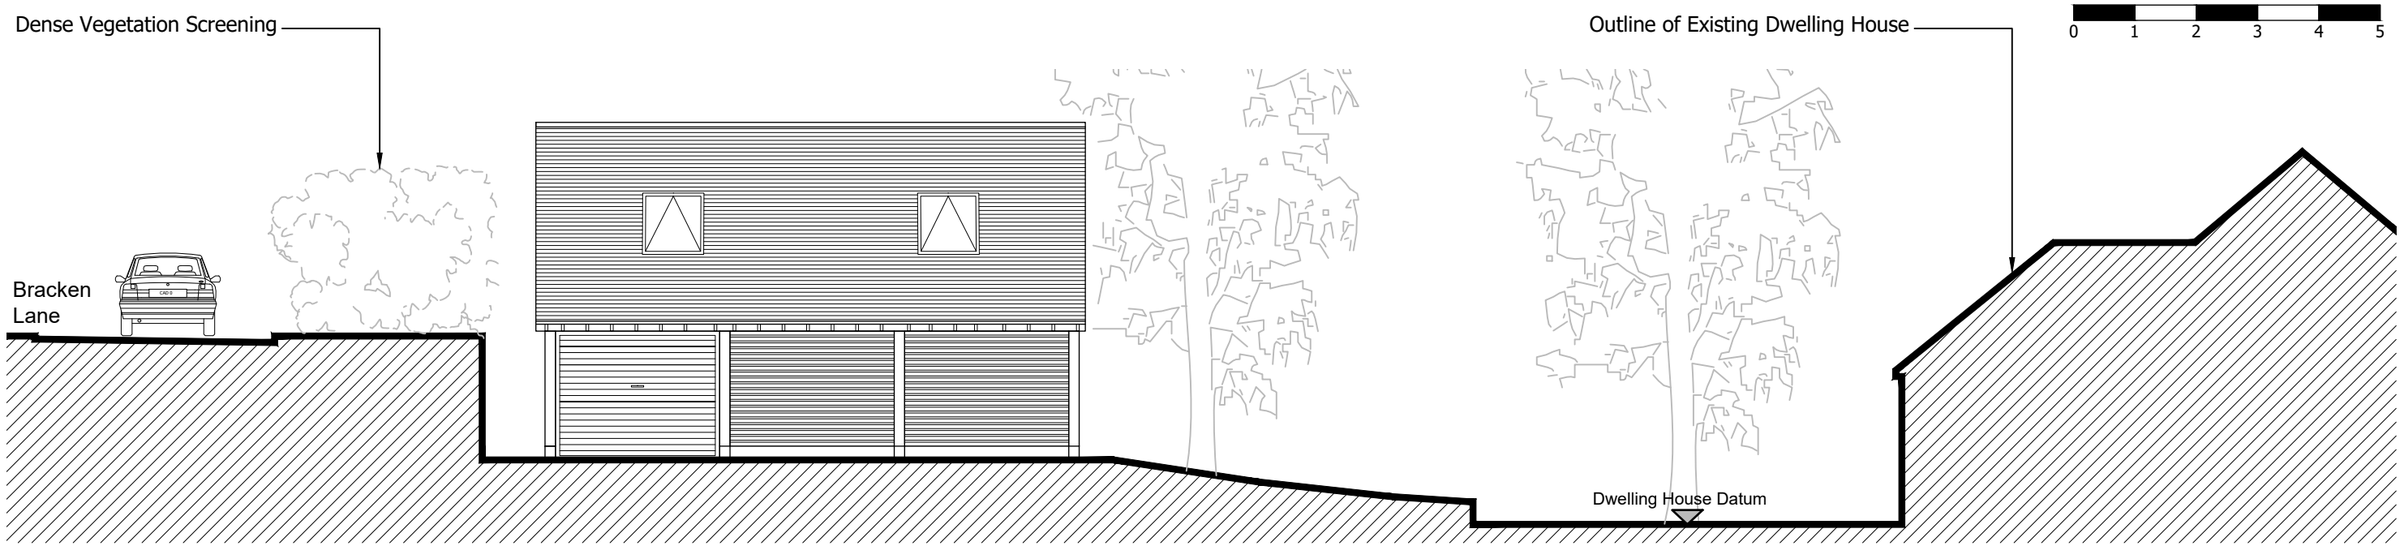

Proposed Section Looking Towards North West Elevation of Site



Existing Section Looking Towards North West Elevation of Site

Revision	Date	Description	Initials
Rev C	26.03.25	Ridge height reduced	DH

For Planning Purposes

Architecs Curtis House Third Avenue Hove BN3 2PD email. info@architecs.co.uk	Kilbride, Bracken Lane, Storrington, RH20 3HS	Storrington	Existing and Proposed North West Sections	Job No. 2455 Scale 1:100 @ A3	AD104	C