


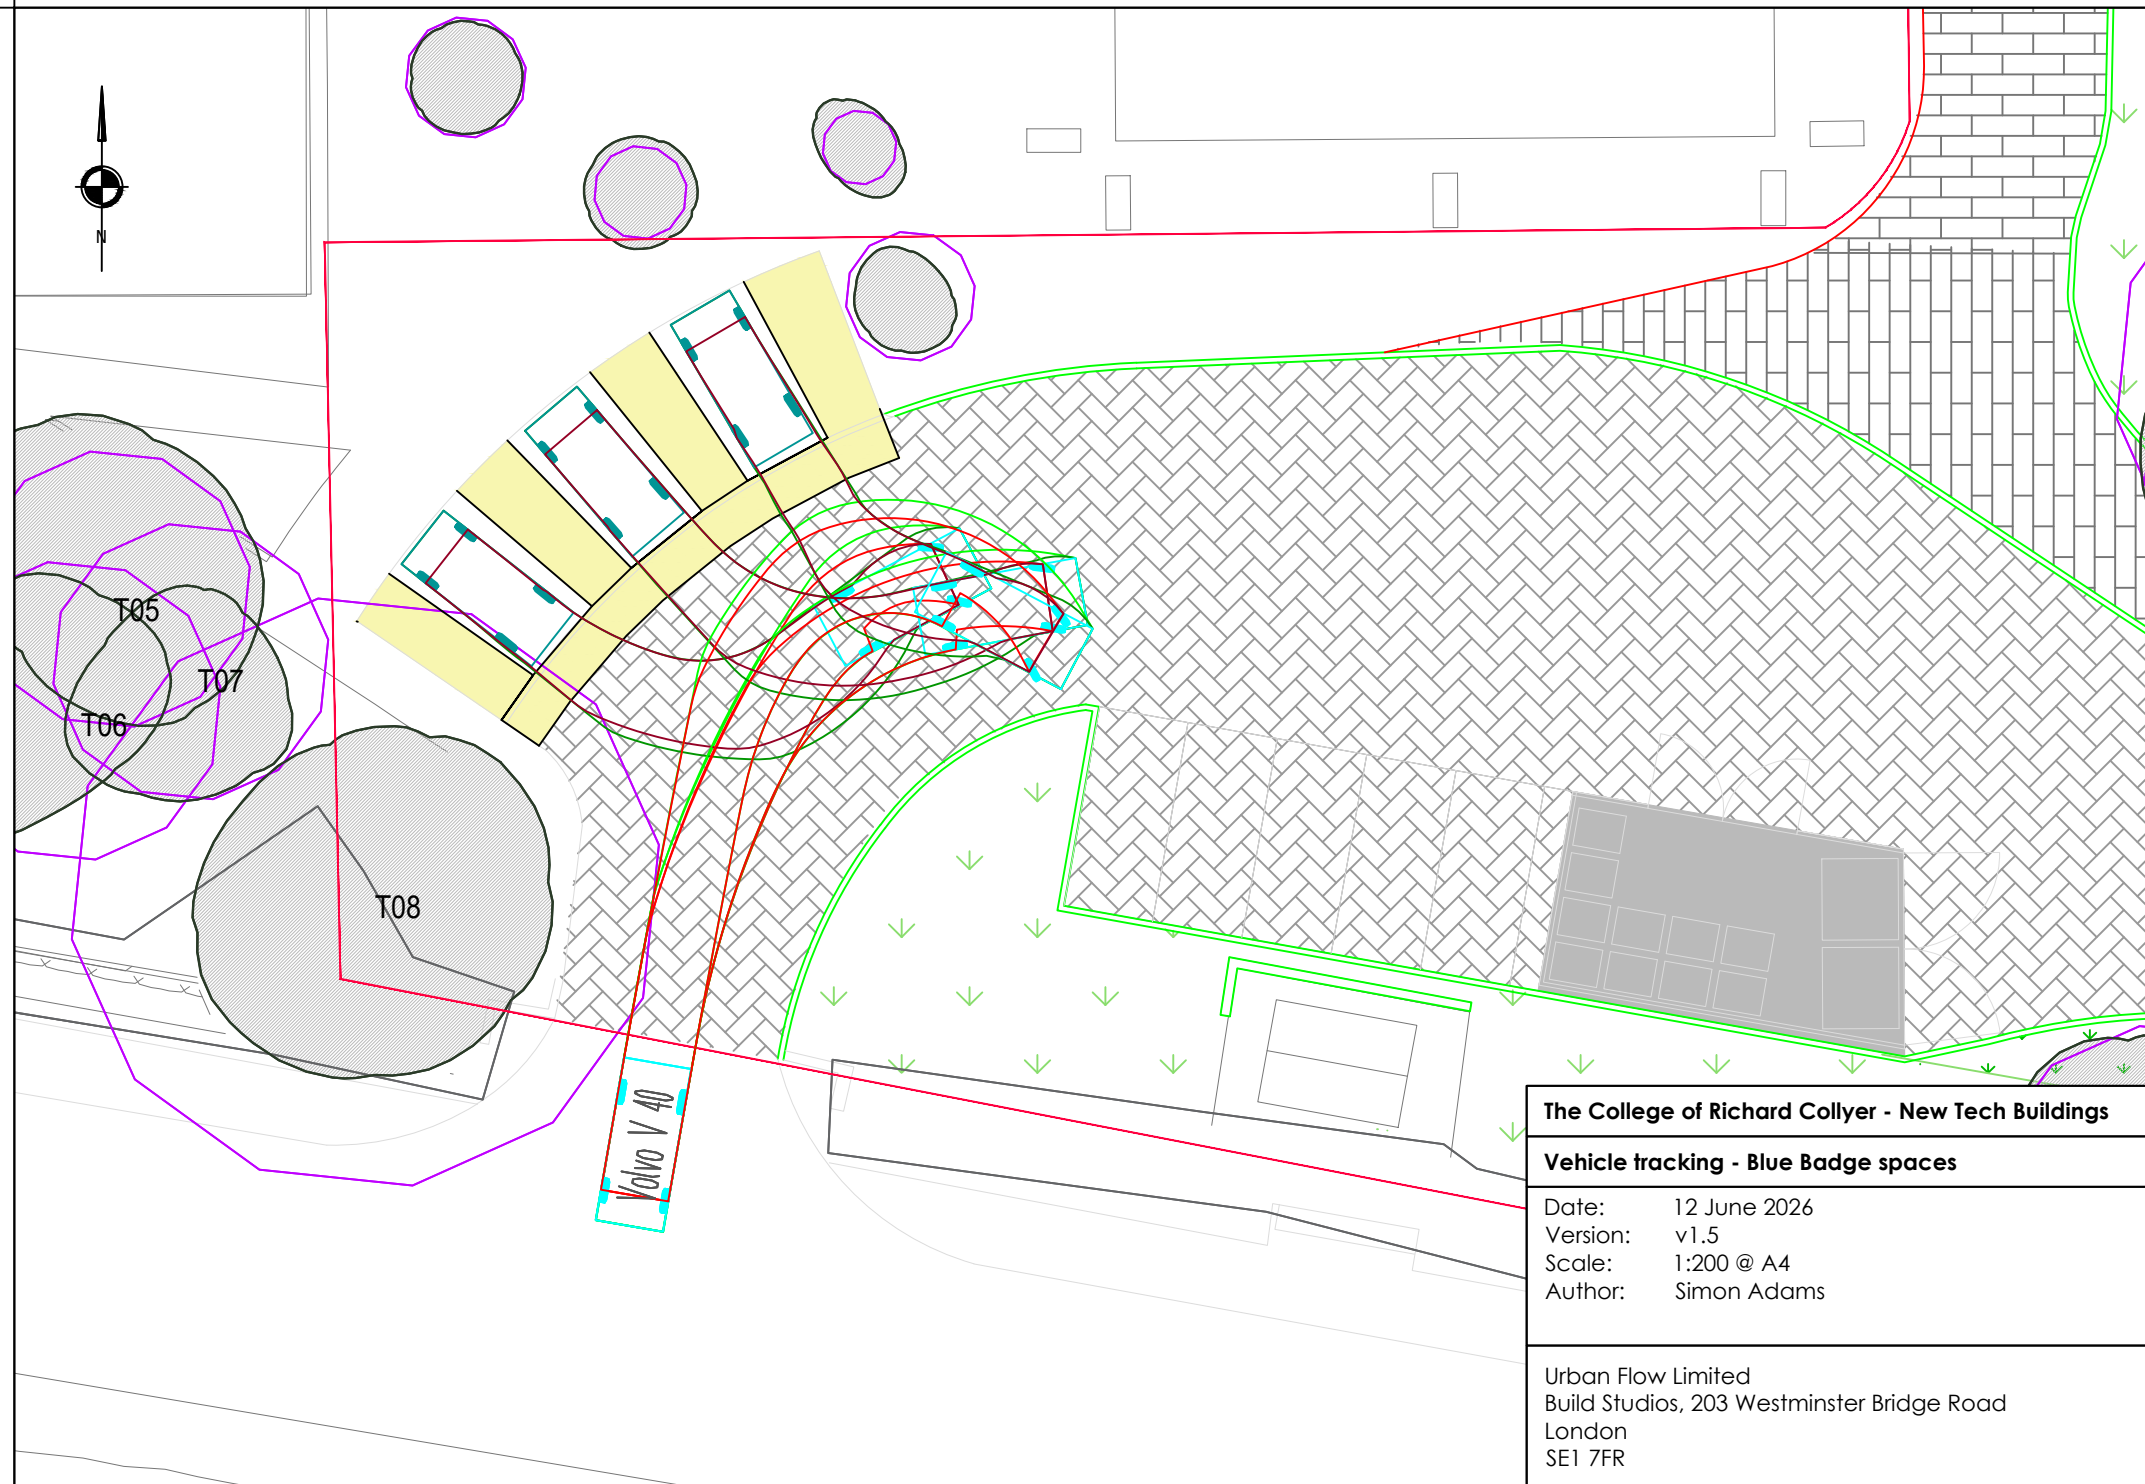


The College of Richard Collyer - New Tech Buildings

Vehicle tracking - Blue Badge spaces

Date: 12 June 2026
Version: v1.5
Scale: 1:200 @ A4
Author: Simon Adams

Urban Flow Limited
Build Studios, 203 Westminster Bridge Road
London
SE1 7FR

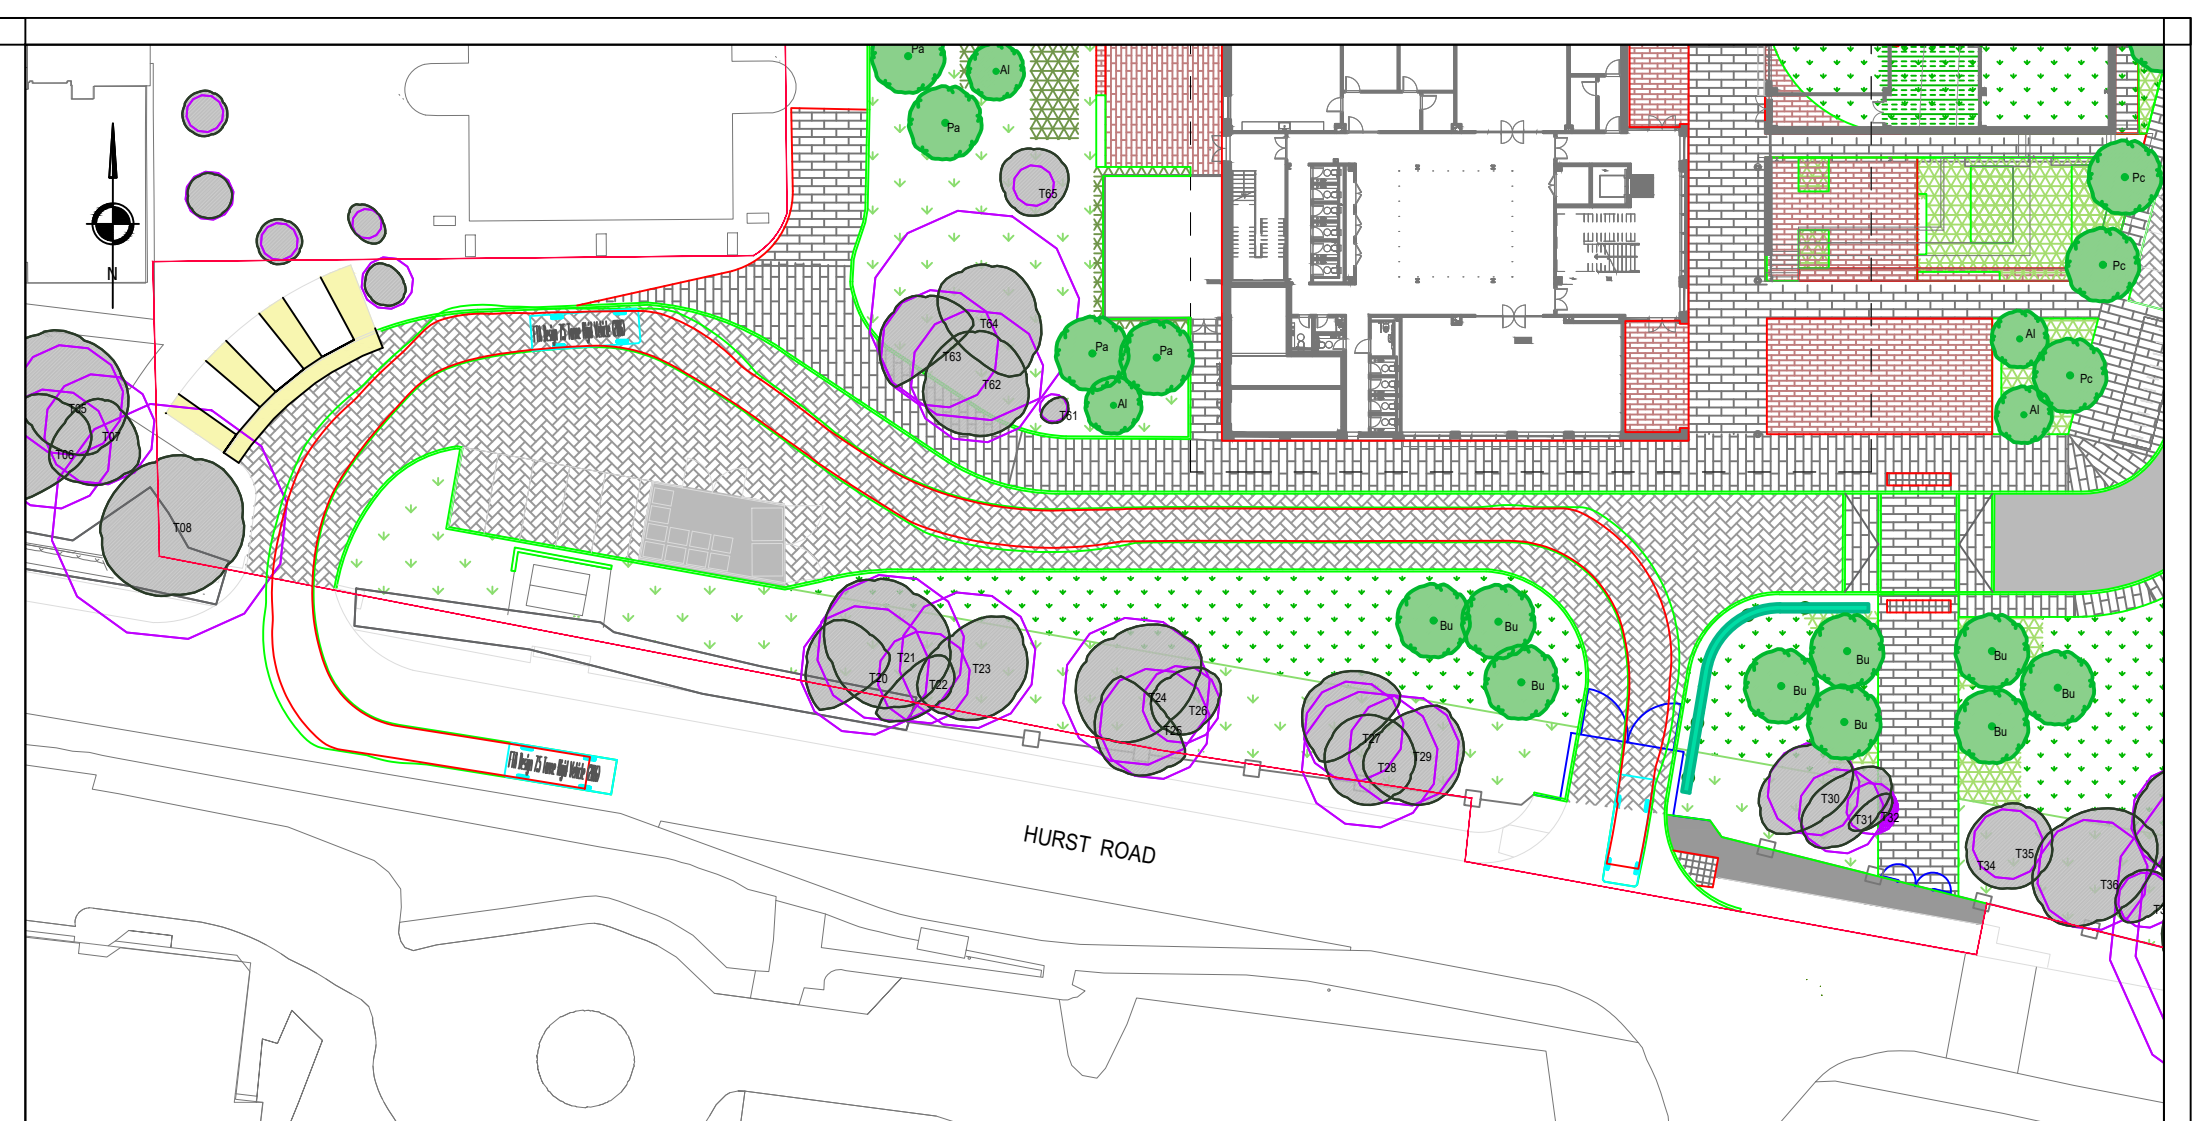


The College of Richard Collyer - New Tech Buildings

Vehicle tracking -7m LGV 'internal loop'

Date: 12 June 2026
Version: v1.5
Scale: 1:500 @ A4
Author: Simon Adams

Urban Flow Limited
Build Studios, 203 Westminster Bridge Road
London
SE1 7FR

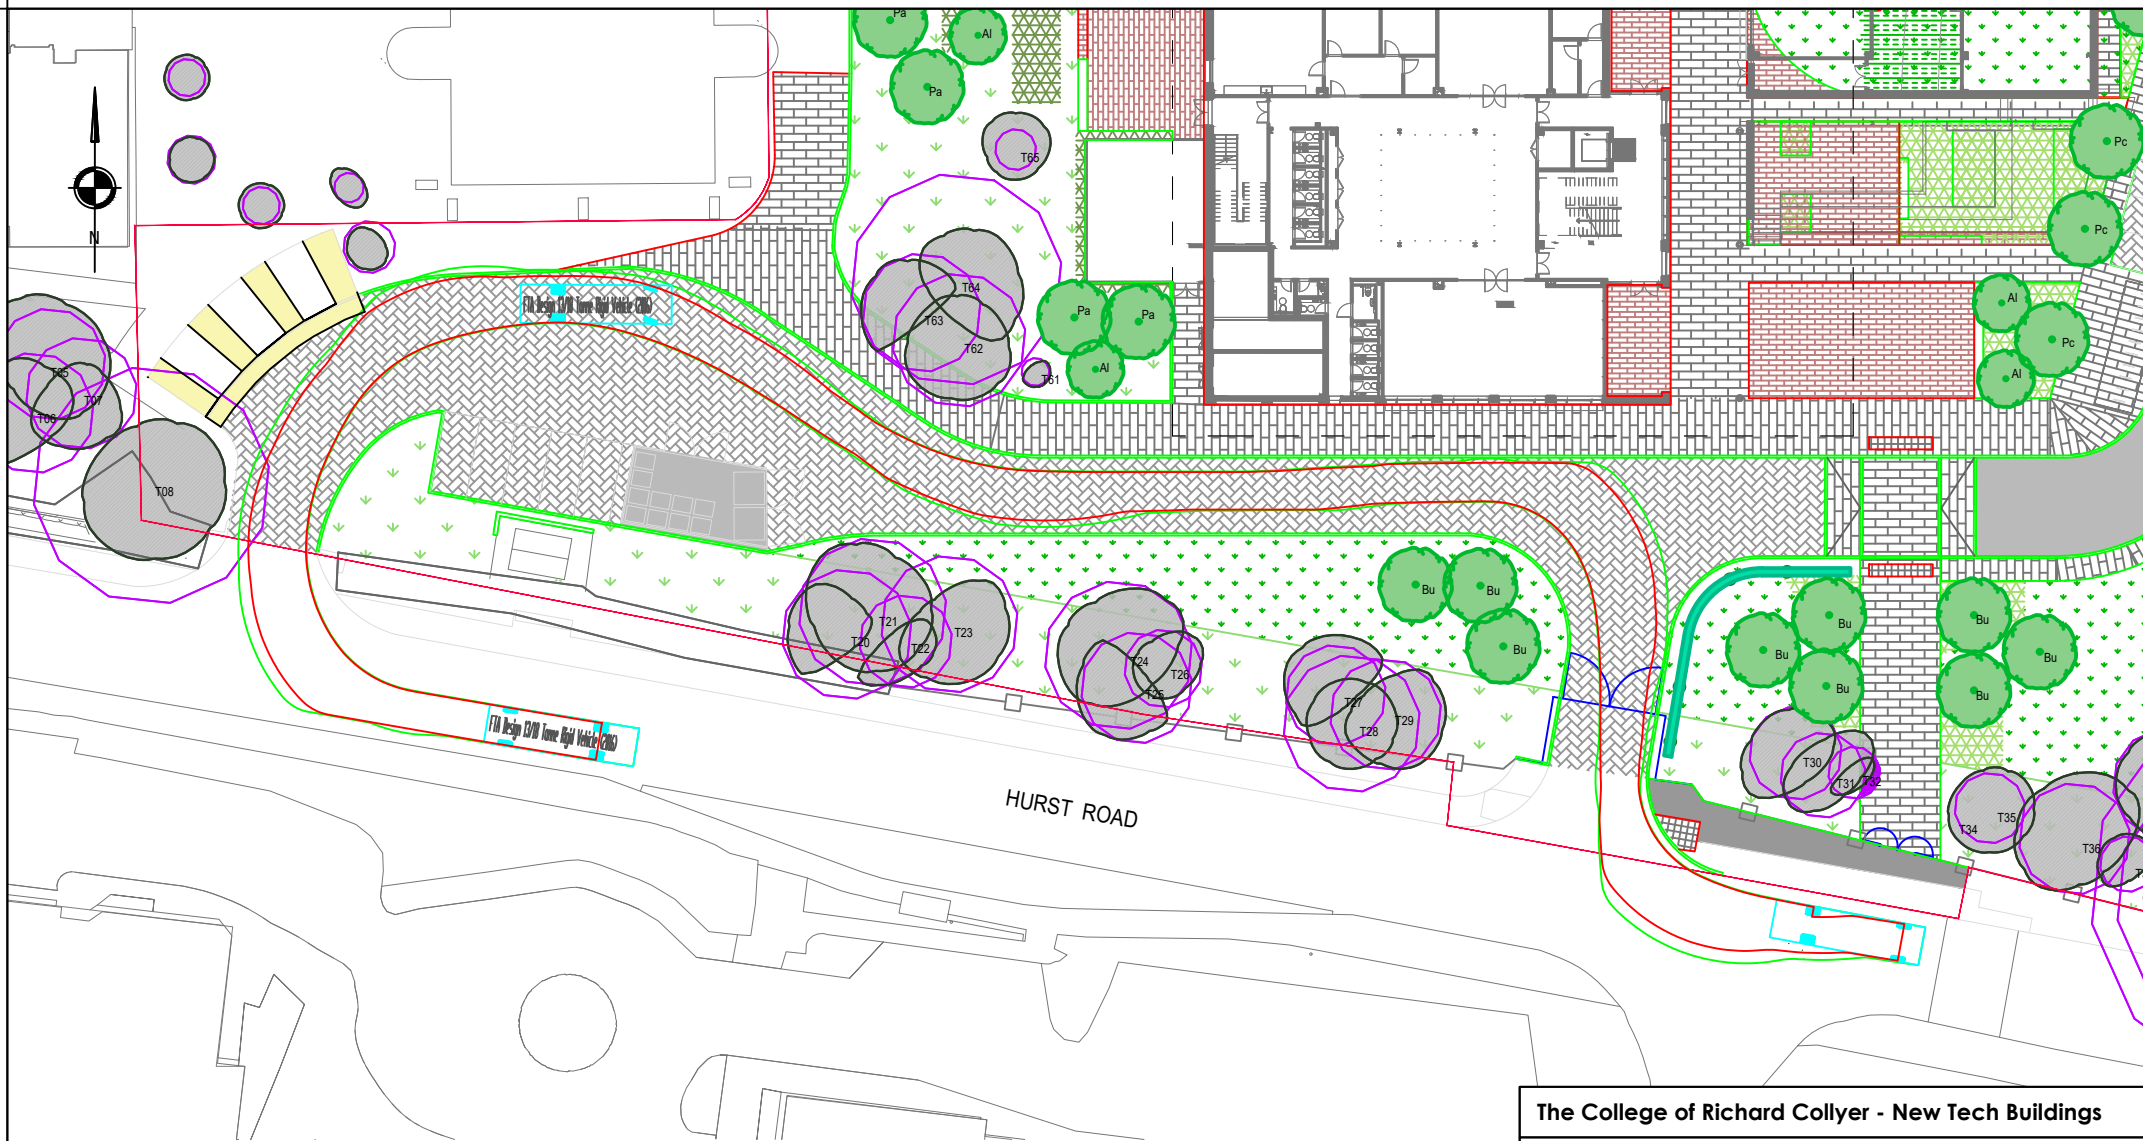


The College of Richard Collyer - New Tech Buildings

Vehicle tracking - 10m HGV 'internal loop'

Date: 12 June 2026
Version: v1.5
Scale: 1:500 @ A4
Author: Simon Adams

Urban Flow Limited
Build Studios, 203 Westminster Bridge Road
London
SE1 7FR

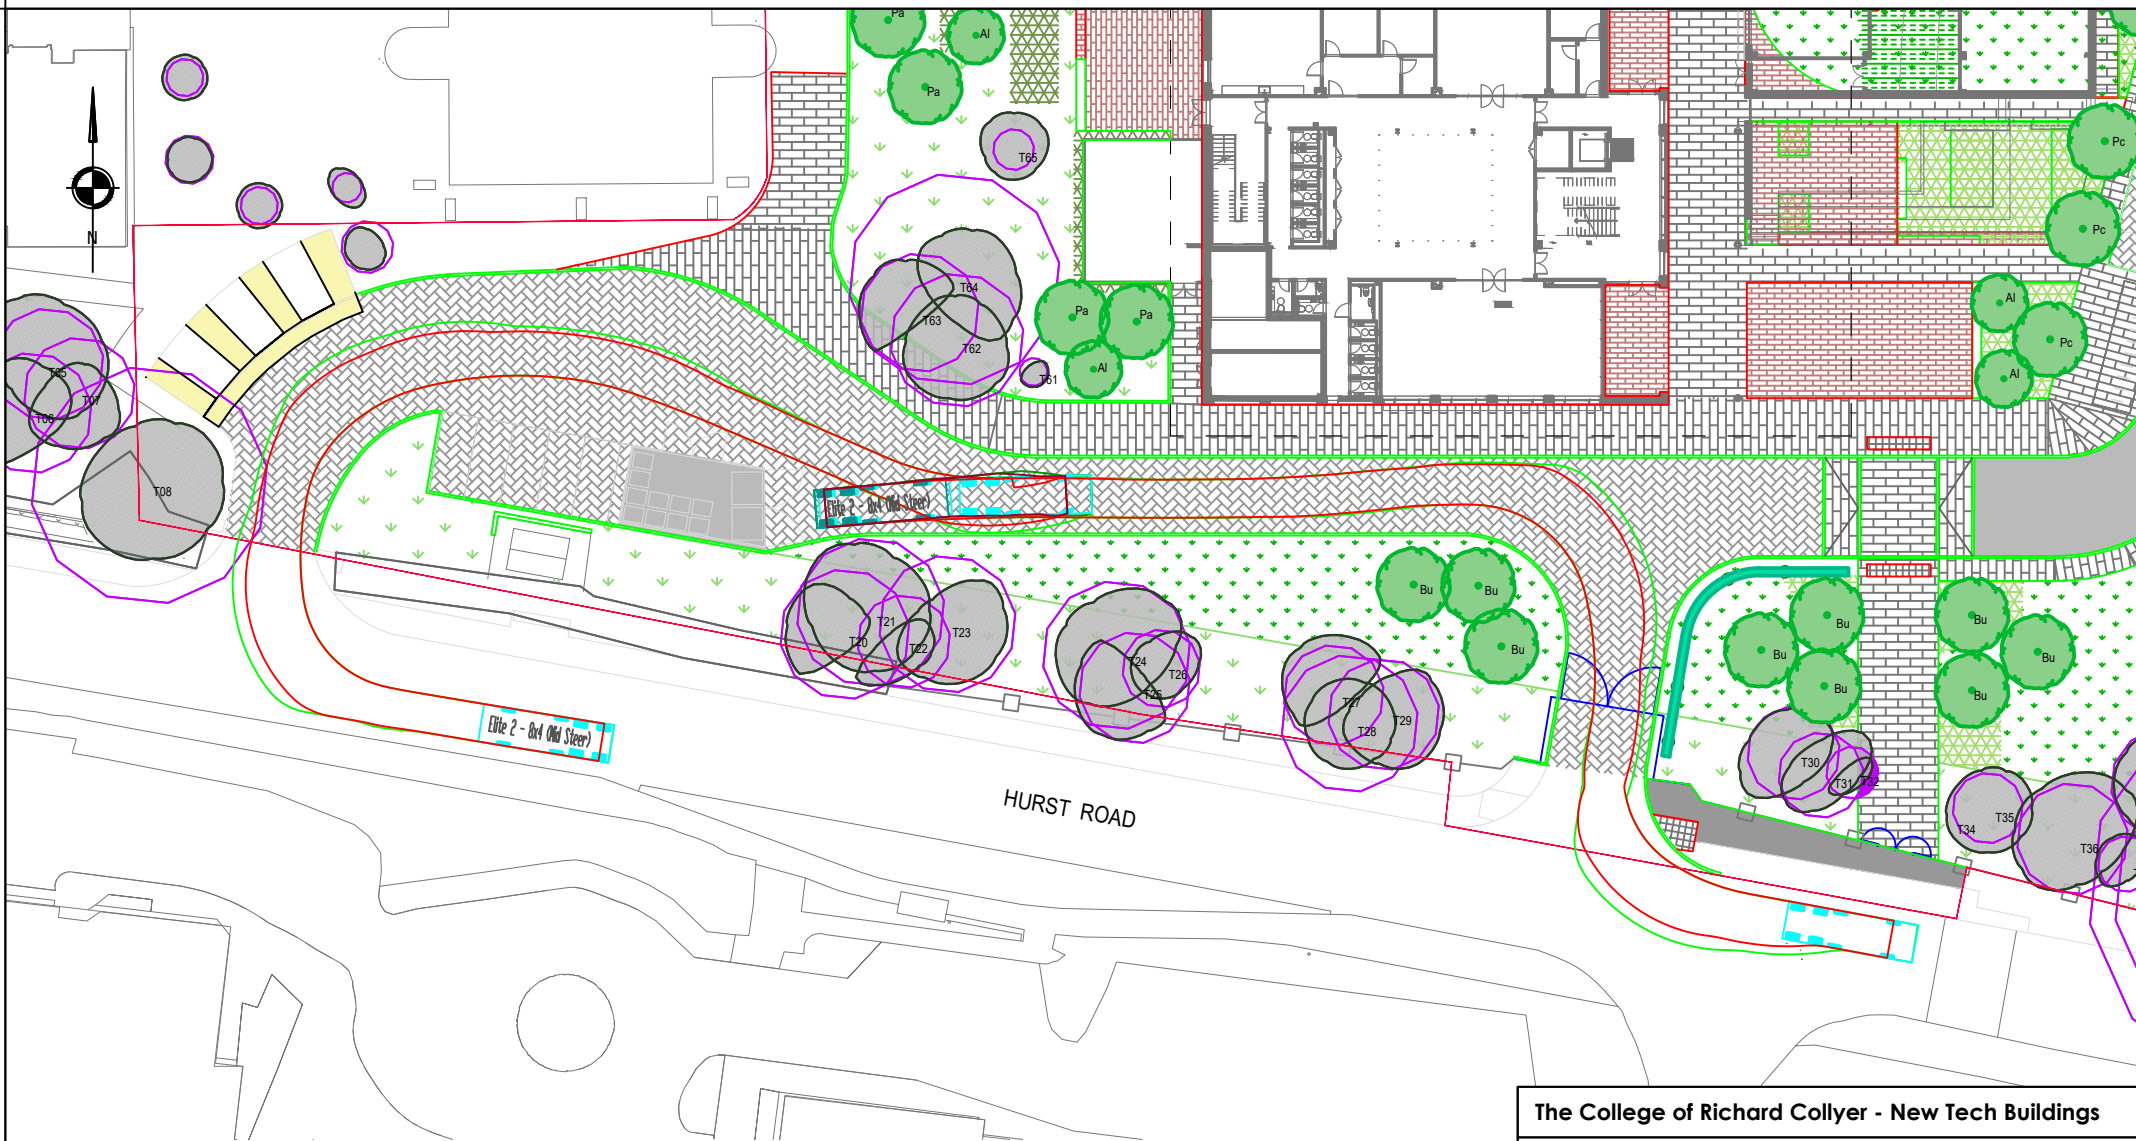

The College of Richard Collyer - New Tech Buildings

Vehicle tracking - Refuse 'internal loop' via bin store


Date: 12 June 2026

Version: v1.5

Scale: 1:500 @ A4

Author: Simon Adams

Urban Flow Limited
Build Studios, 203 Westminster Bridge Road
London
SE1 7FR

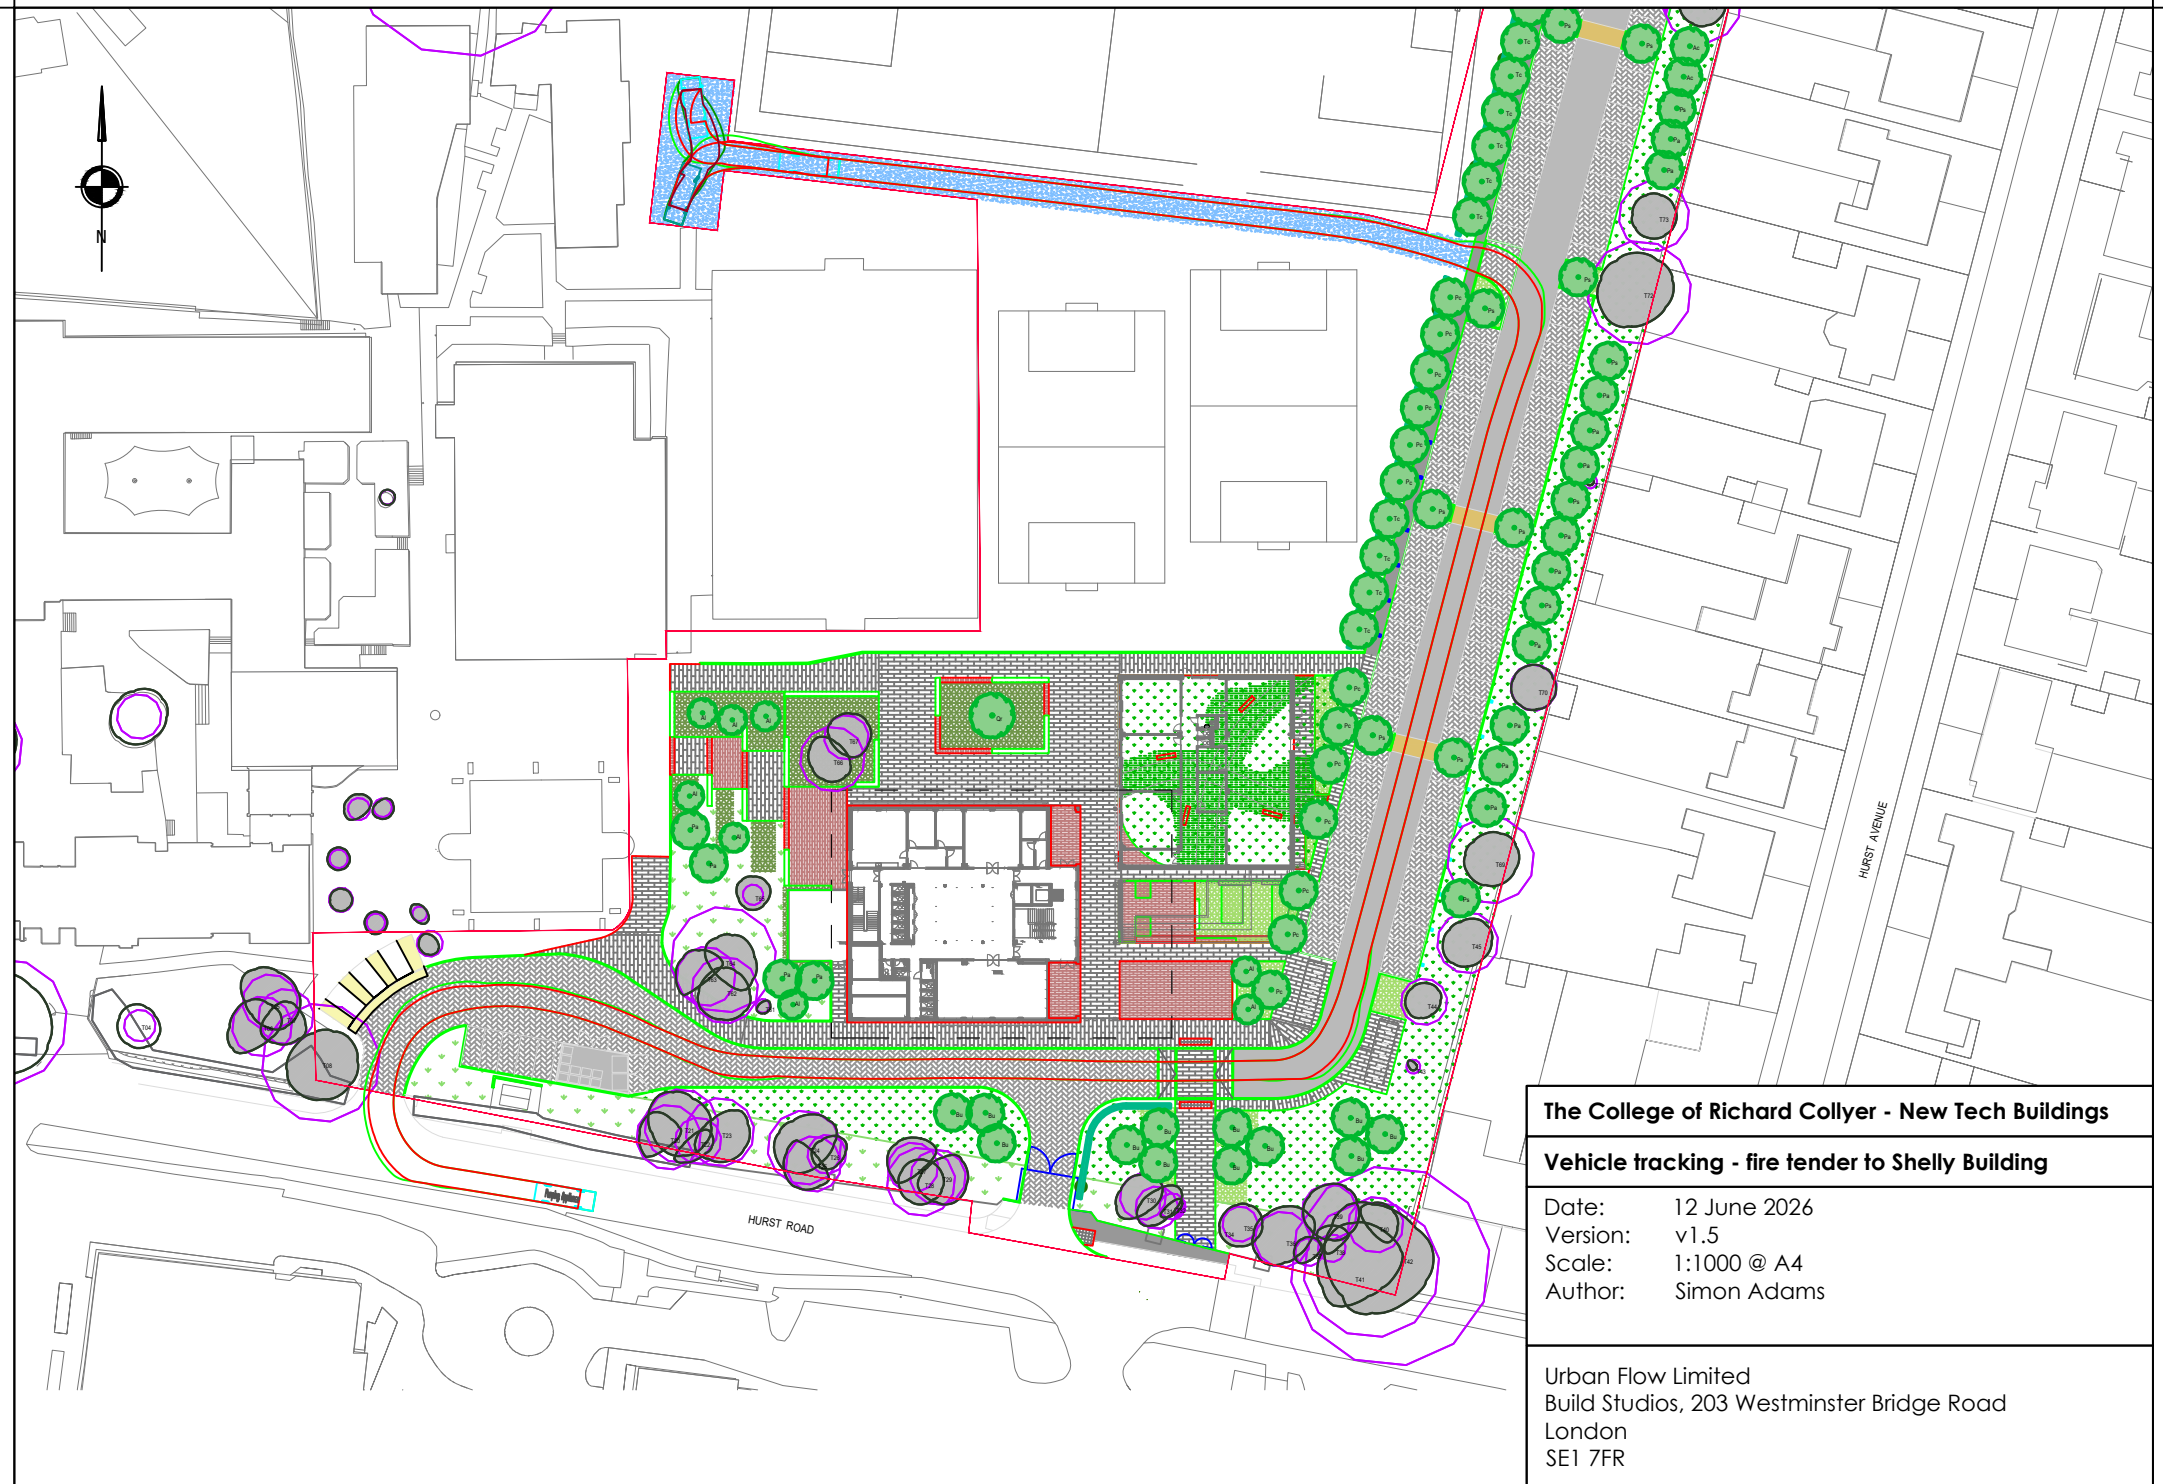

The College of Richard Collyer - New Tech Buildings

Vehicle tracking - fire tender to Shelly Building

Date: 12 June 2026
Version: v1.5
Scale: 1:1000 @ A4
Author: Simon Adams

Urban Flow Limited
Build Studios, 203 Westminster Bridge Road
London
SE1 7FR



pliance



The College of Richard Collyer - New Tech Buildings

Vehicle tracking - fire tender to/from Shelley Bldg

Date: 12 June 2026

Version: v1.5

Scale: 1:200 @ A4

Author: Simon Adams

Urban Flow Limited
Build Studios, 203 Westminster Bridge Road
London
SE1 7FR