

BUILDING DESIGN PARTNERSHIP SHALL HAVE NO RESPONSIBILITY FOR ANY USE MADE OF THIS DOCUMENT OTHER THAN FOR THAT WHICH IT WAS PREPARED AND ISSUED.


ALL DIMENSIONS SHOULD BE CHECKED ON SITE.

ANY DRAWING ERRORS OR DIVERGENCIES SHOULD BE BROUGHT TO THE ATTENTION OF BUILDING DESIGN PARTNERSHIP AT THE ADDRESS SHOWN BELOW.





NOTES

Dotted Line Indicates
Extent of Roof Canopy

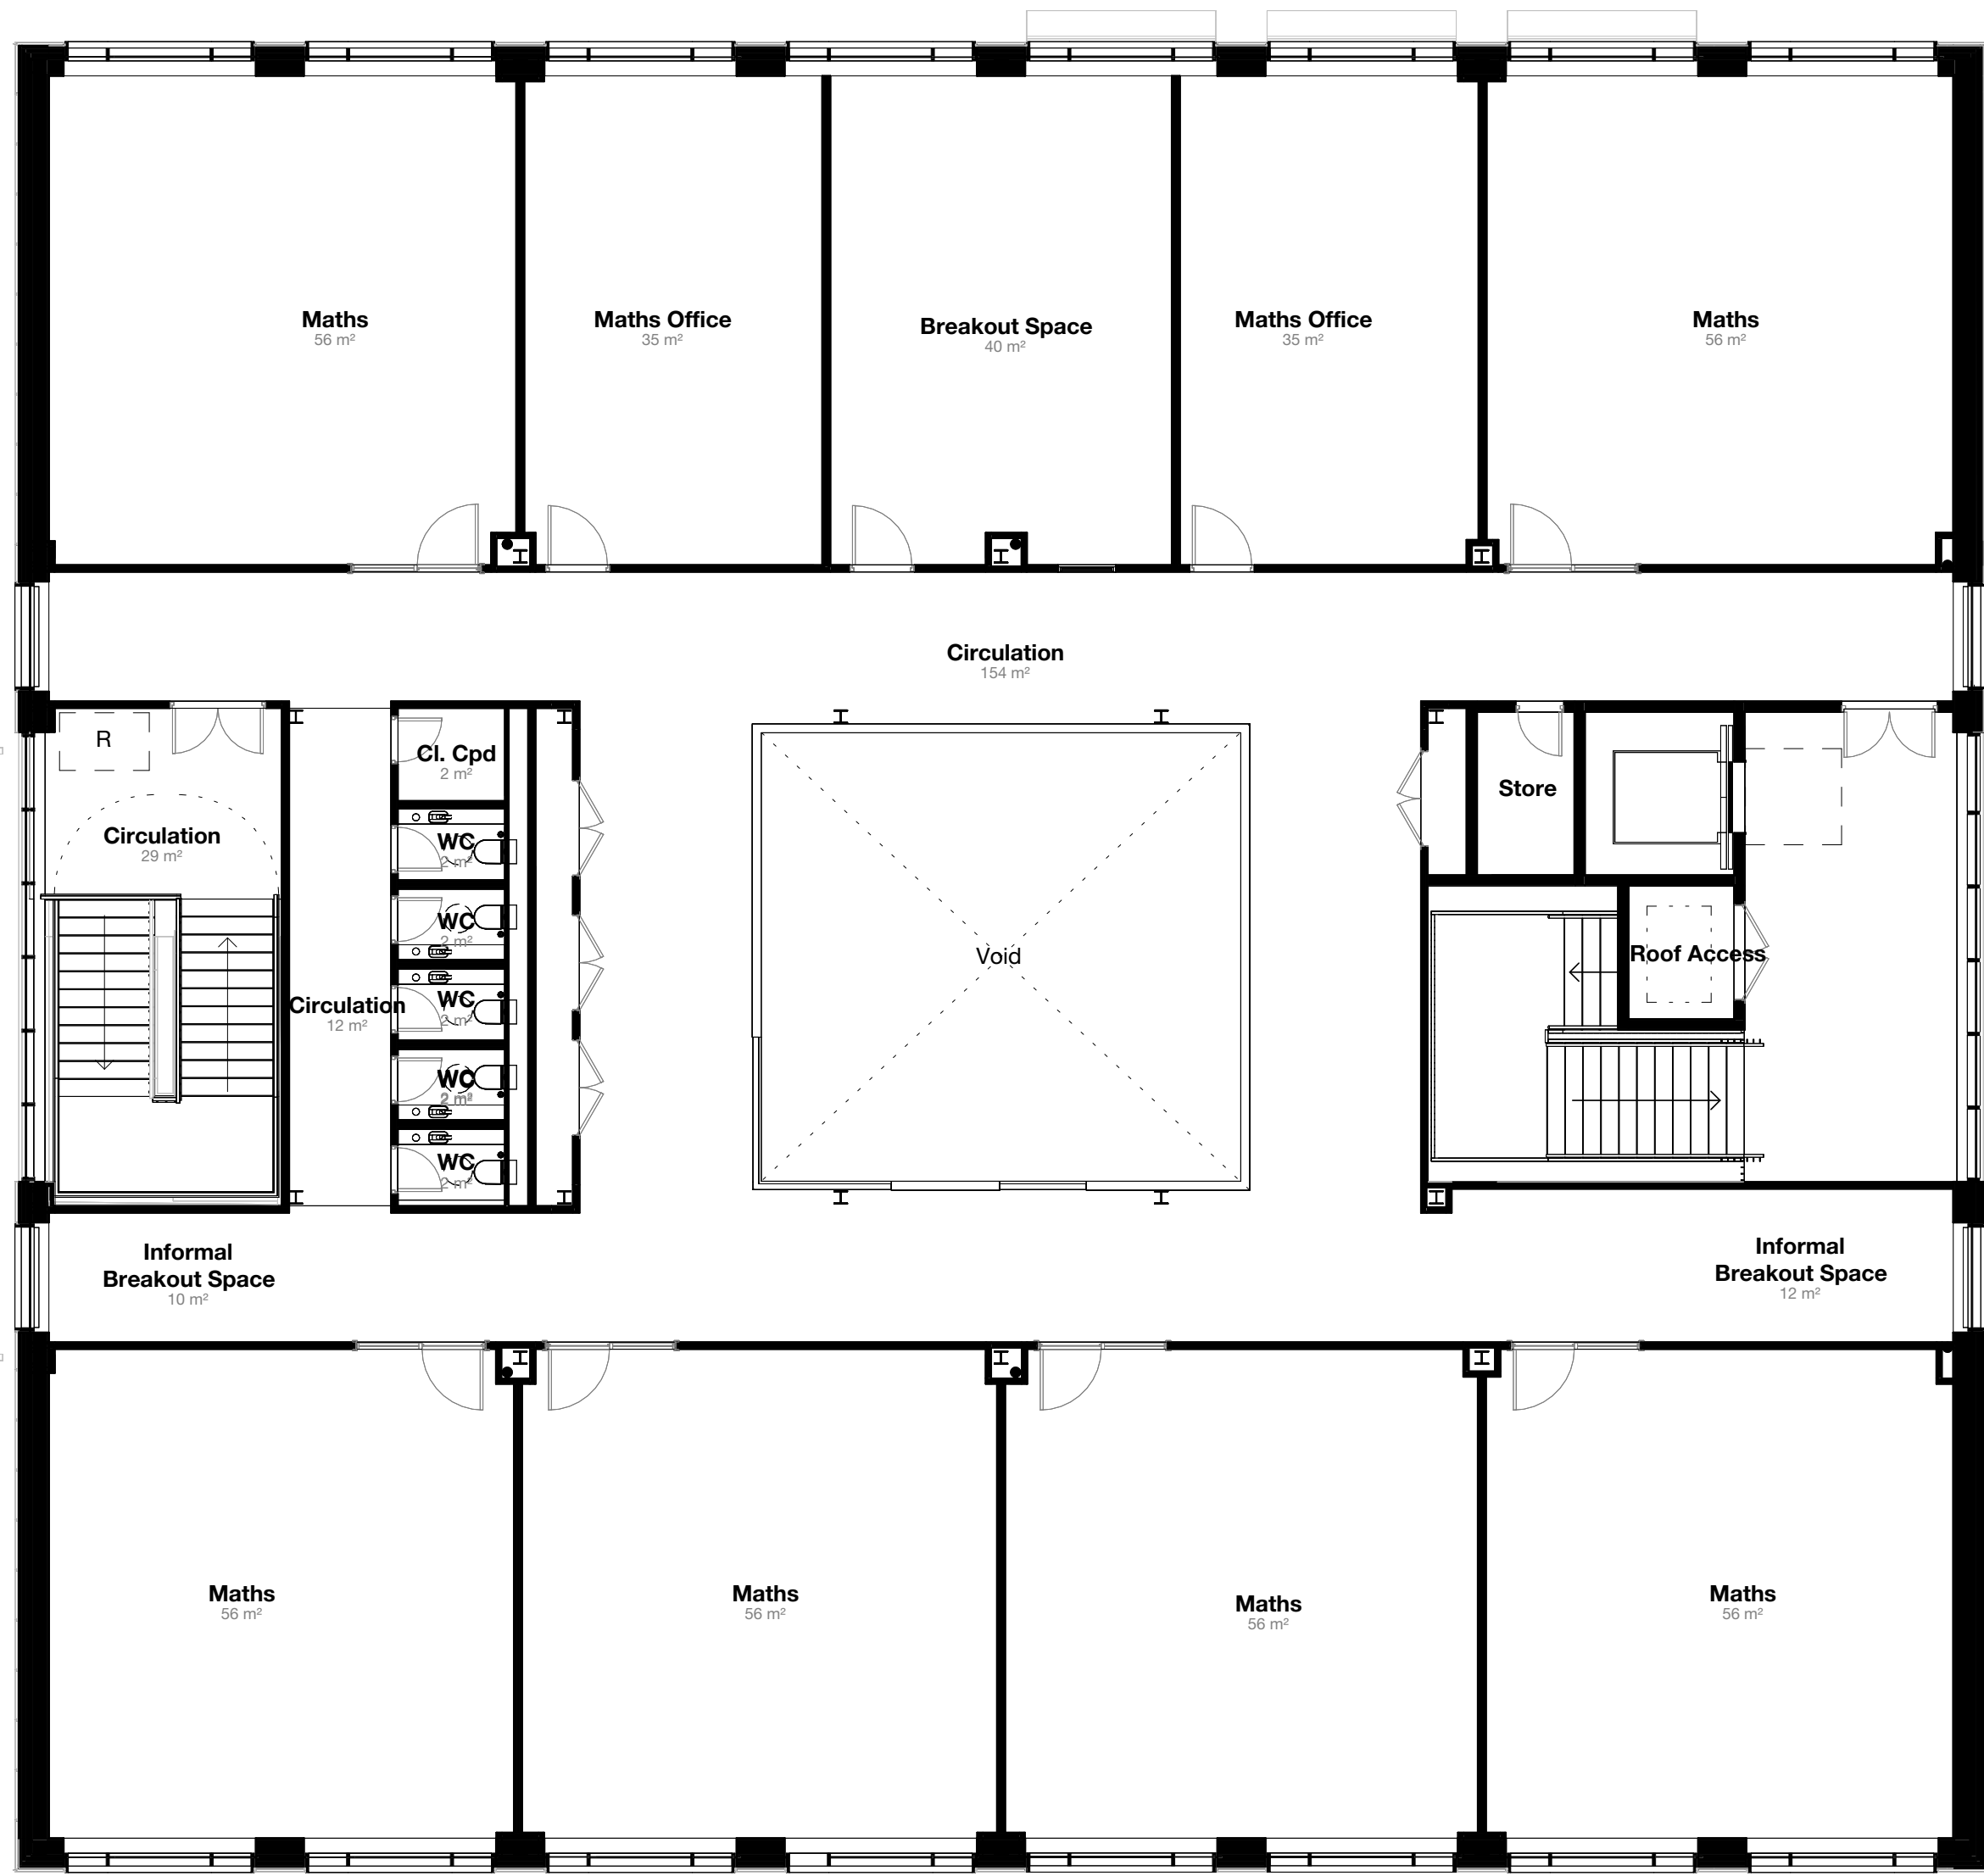

P01	Planning Issue	CP	CH	01/07/2026
REVISION	DESCRIPTION	DRAWN	CHECKED	DATE

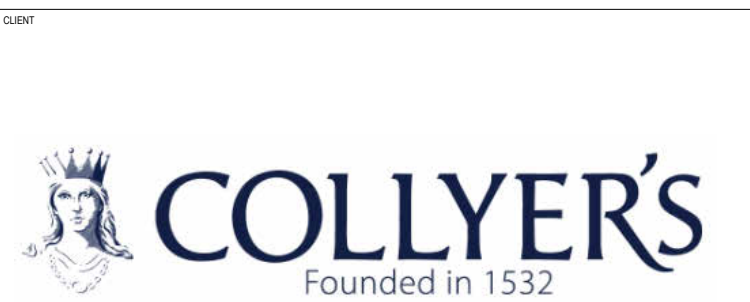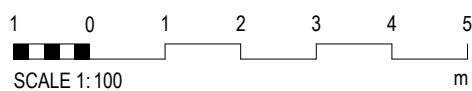

BDP.
16 Brewhouse Yard
Clerkenwell
London
EC1V 4LJ
United Kingdom
T +44 (0)20 7812 8000
www.bdp.com

together with:
ritchie studio

PROJECT TITLE The College of Richard Collyer - New Technology Centre		SCALE @ A1 1 : 100
DRAWING TITLE Phase 1 Building (Phase 1) - Level 2		DATE FIRST ISSUED 01/07/26
DRAWN BY CRC-BDP-ZZ-02-PL-A-201132	REVISION P01	