


BUILDING DESIGN PARTNERSHIP SHALL HAVE NO RESPONSIBILITY FOR ANY USE MADE OF THIS DOCUMENT OTHER THAN FOR THAT WHICH IT WAS PREPARED AND ISSUED.



ALL DIMENSIONS SHOULD BE CHECKED ON SITE.

ANY DRAWING ERRORS OR DIVERGENCIES SHOULD BE BROUGHT TO THE ATTENTION OF BUILDING DESIGN PARTNERSHIP AT THE ADDRESS SHOWN BELOW.

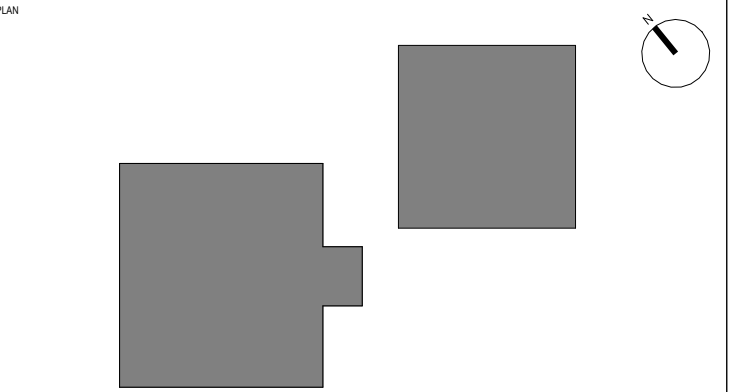

NOTES

P01	Planning Issue	CP	CH	01/07/2026
REVISION	DESCRIPTION	DRAWN	CHECKED	DATE

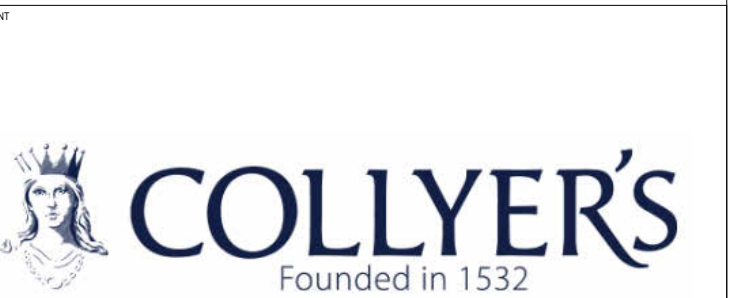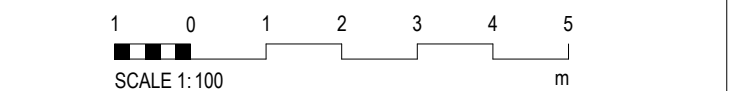

BDP.

16 Brewhouse Yard
Clerkenwell
London
EC1V 4LJ
United Kingdom

T +44 (0)20 7812 8000
www.bdp.com

together with:
ritchie studio

PROJECT TITLE The College of Richard Collyer - New Technology Centre	
P3003919	
DRAWING TITLE Phase 1 Building & Phase 2 Building (Phase 2) - Level 1	SCALE 1 : 100
DATE FIRST ISSUED 01/07/26	REVISION P01

