Adam Fahey Design Ltd
6A River Road
Arundel
West Sussex
BN18 9DH

Tel: 0345 4591993
www.adamfaheydesign.co.uk

Registered in England and Wales company no. 5642943
VAT registration no. 928446104

Construction Transport Management Plan

Church Place,
Pulborough,
West Sussex RH20 1AF

11th May 2026 (rev 17th Nov 2026)

Planning application ref: DC/23/1361

1. DEVELOPMENT DESCRIPTION AND LOCATION

The proposed development is the demolition of an existing building and the erection of 6 no. Dwellings with associated access, parking and landscaping.

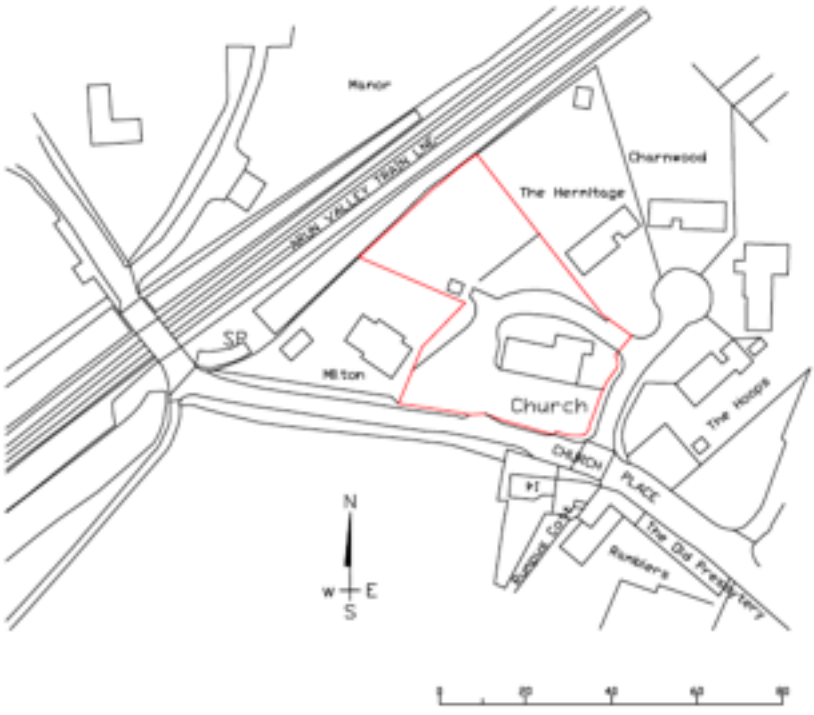

Site Plan not to scale

2. PARKING

Parking will be within the boundary of the site in designated areas.

There will be adequate parking for vehicles of site personnel, operatives and visitors.

3. LOADING AND UNLOADING OF PLANT AND MATERIALS

All loading and unloading of materials and plant will take place within the site boundary.

Banksmen will be utilised to control access in and out of the site.

4. STORAGE OF PLANT AND MATERIALS

All plant and materials will be stored within the site boundary, within designated areas.

5. TRANSPORT WORKING HOURS

No HGV movements to or from the site shall take place outside of the hours of 0800 hours and 1800 hours monday to friday and 0800 hours and 1300 hours on Saturdays nor at any time of Sundays, bank of public holidays.

The contractor will not permit any HGVs associated with the development at the site to be laid up, waiting, in Church Place outside of these times.

6. SIZE OF VEHICLES

The largest vehicle to access the site will be 2.7m wide and 11m long. Turning circle shown on site plan below.

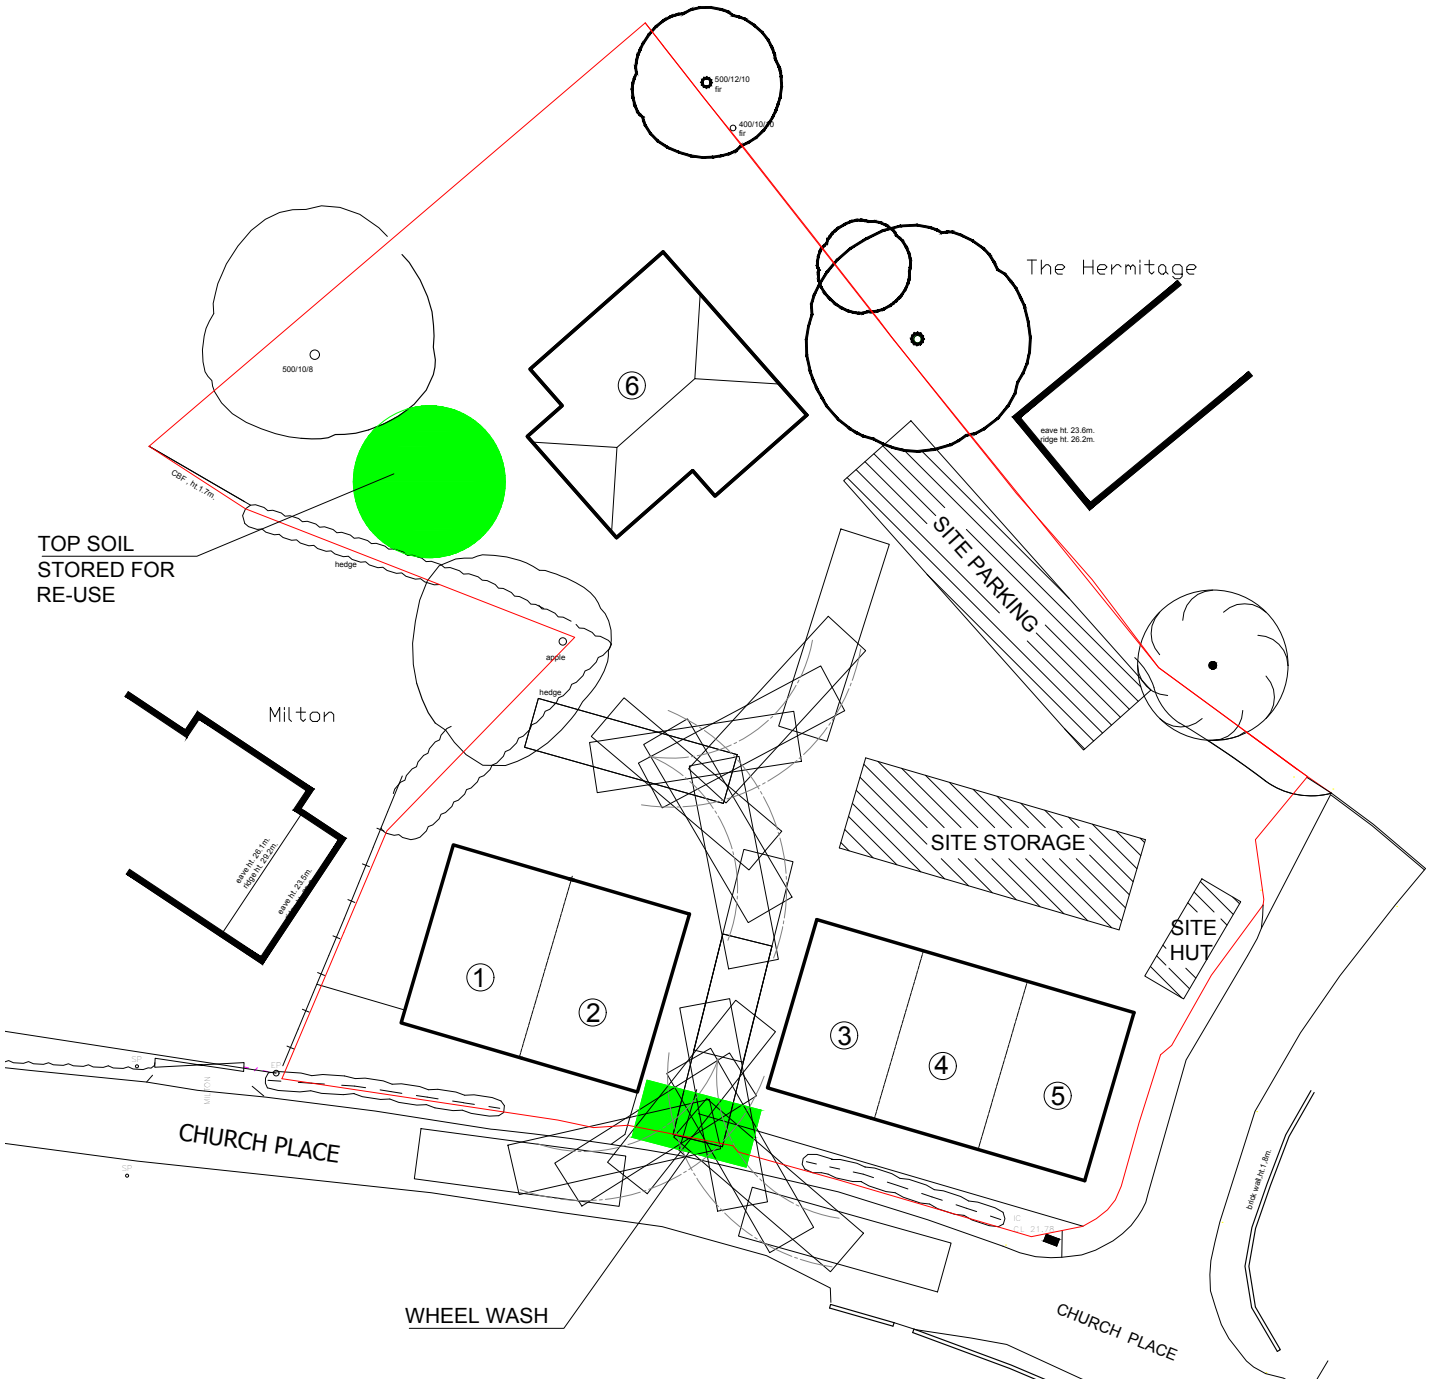

Site Plan not to scale