



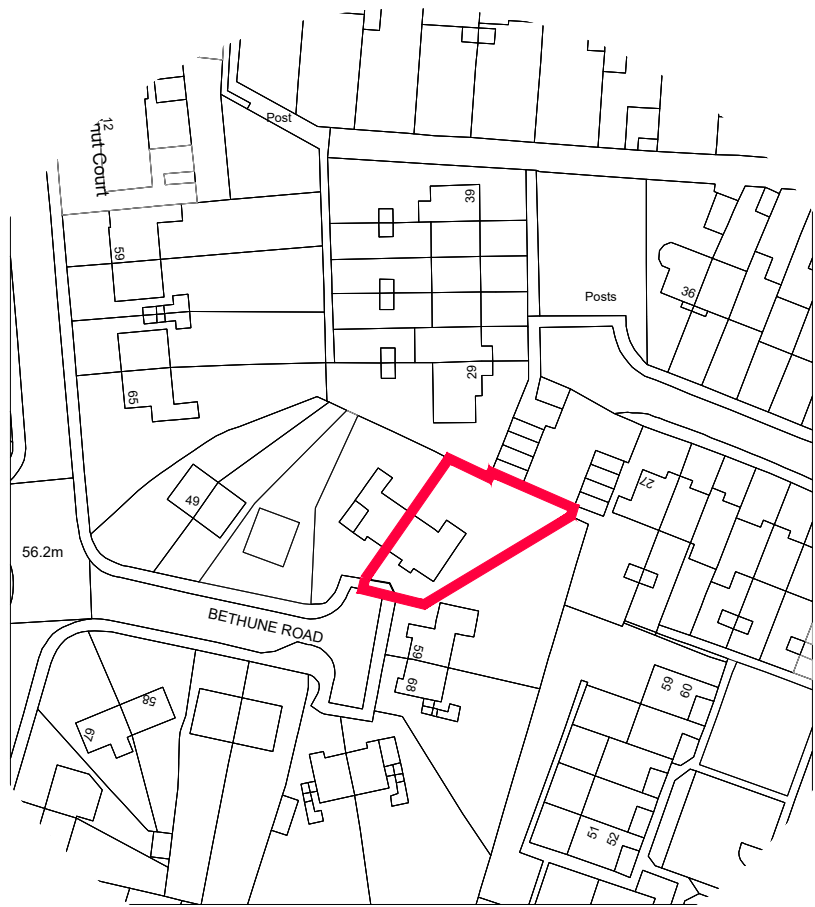

EXISTING LOCATION PLAN
Scale 1:1250

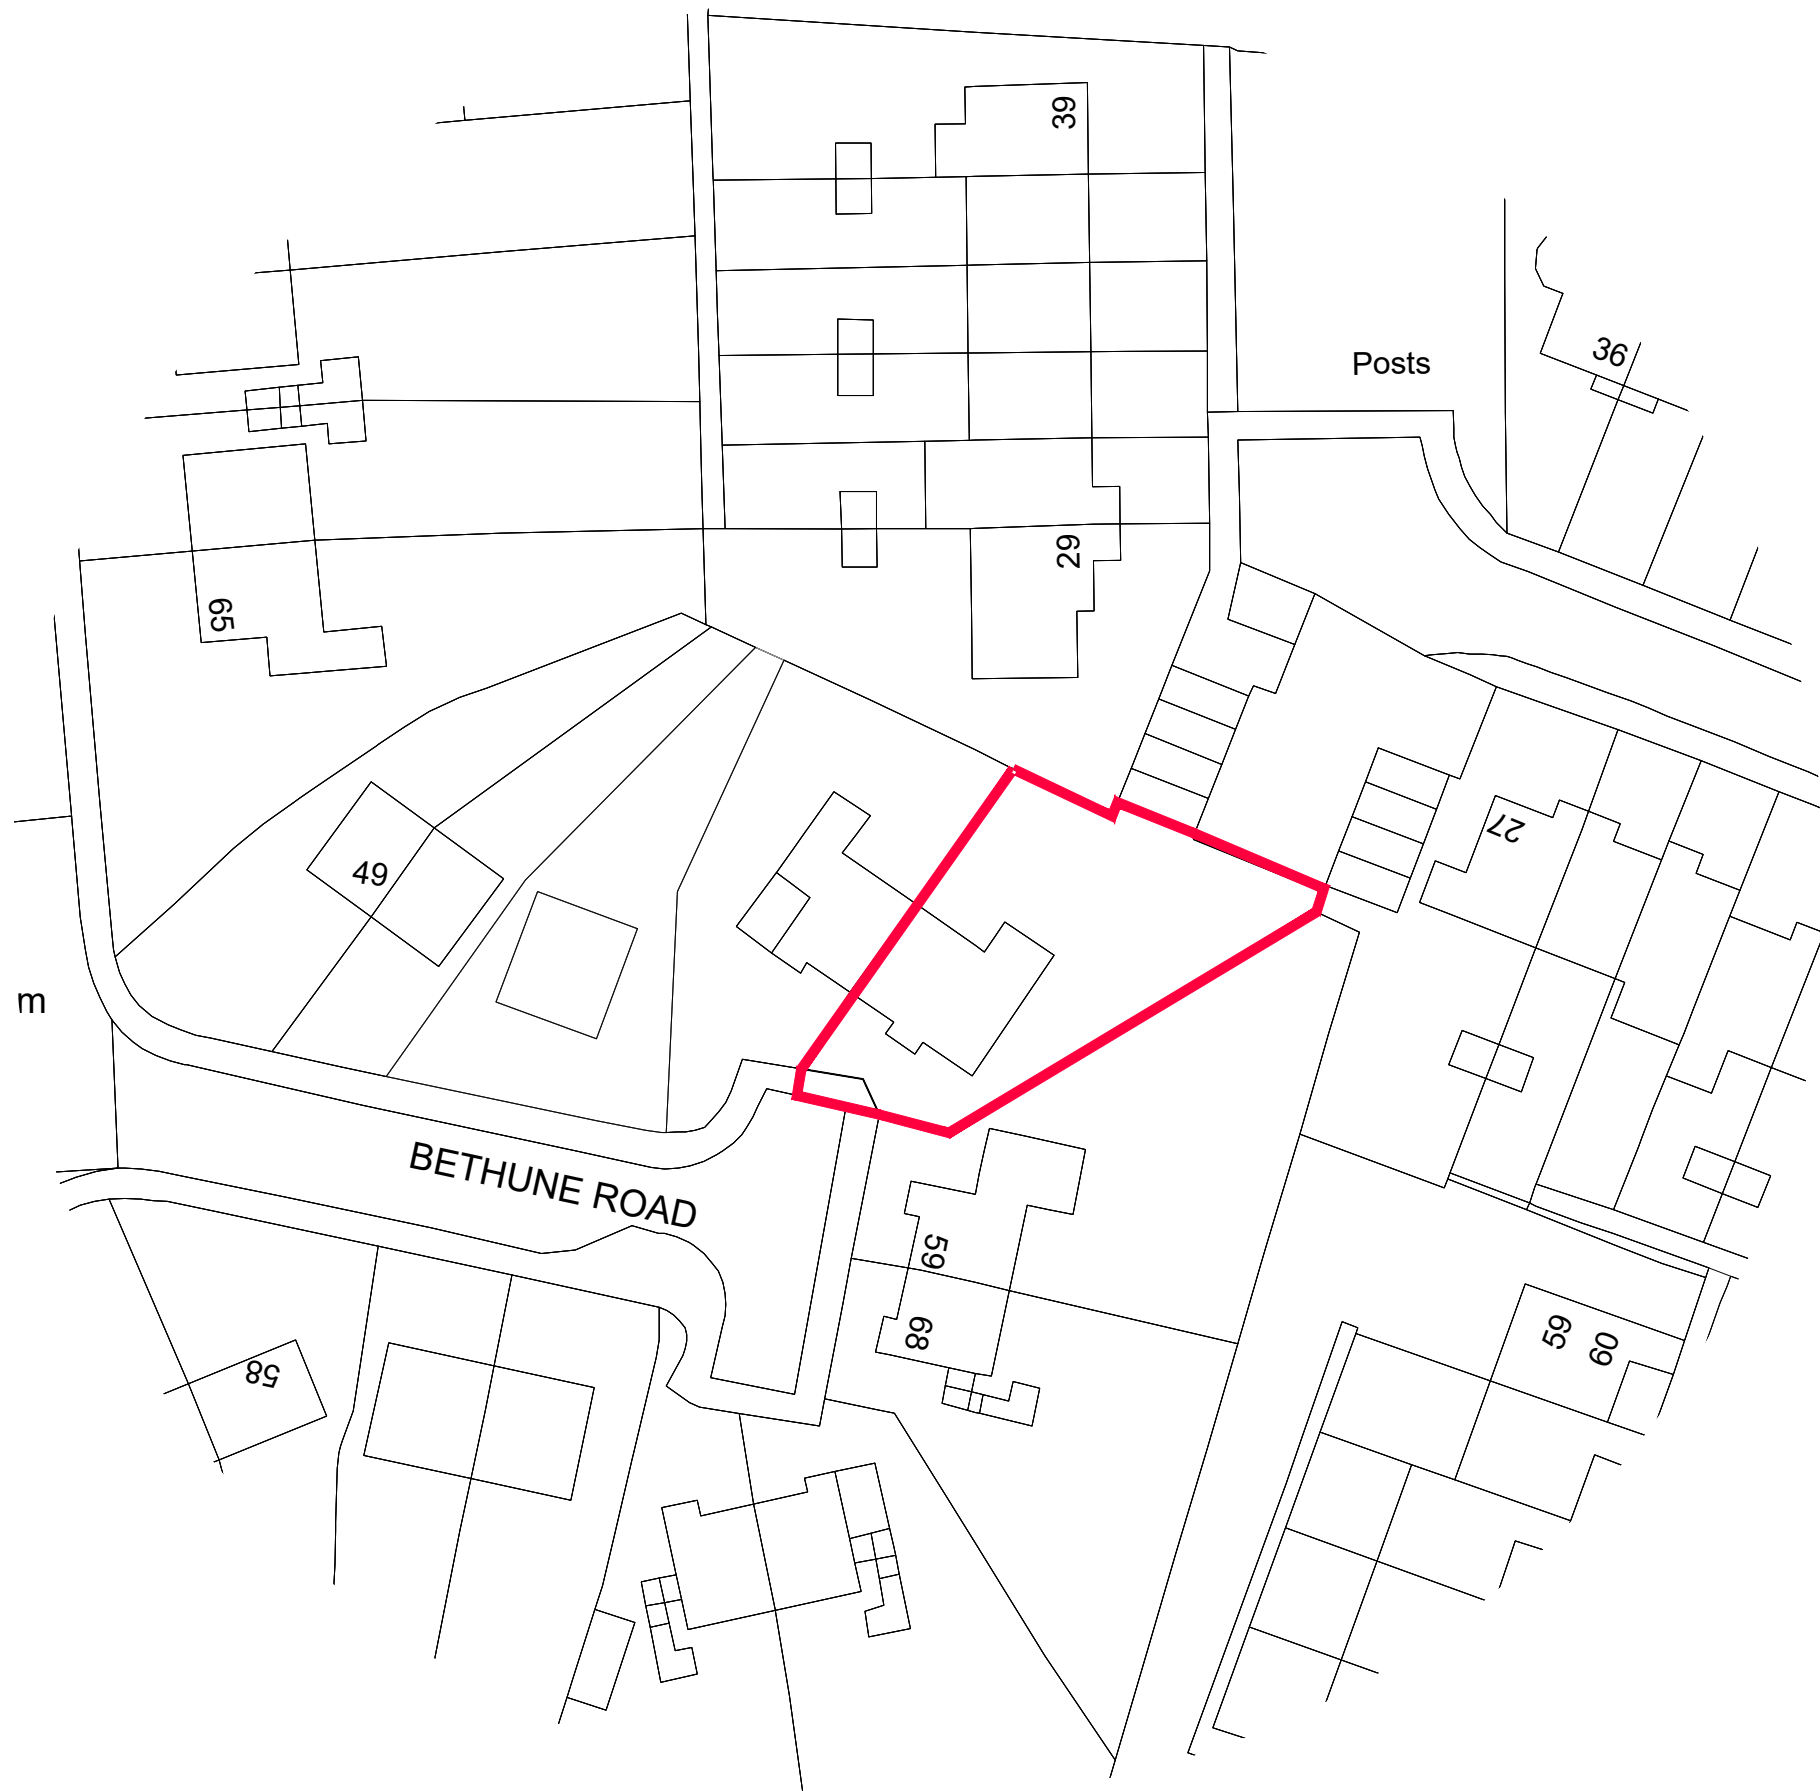




EXISTING BLOCK PLAN
Scale 1:500

DRAWING, CONSTRUCTION AND MATERIAL NOTES :

1. THE COPYRIGHT OF THIS DRAWING IS VETED IN PRINGLE.DESIGN+ LIMITED AND IT MAY NOT BE REPRODUCED IN WHOLE OR PART OR USED FOR THE MANUFACTURE OF ANY ARTICLE WITHOUT THE EXPRESS PERMISSION OF THE COPYRIGHT HOLDERS.
2. BE CERTAIN TO WORK TO FIGURED DIMENSIONS ONLY.
3. THIS DRAWING IS TO BE READ IN CONJUNCTION WITH ALL RELEVANT STRUCTURAL ENGINEERS, SERVICE ENGINEERS AND PRINGLE.DESIGN+ DRAWINGS AND SPECIFICATIONS.
4. IF YOU ARE NOT CERTAIN OF ANYTHING INDICATED ON THE DRAWINGS ASK!

DRAWING KEY & SYMBOLS

- site boundary line
- existing buildings and structures

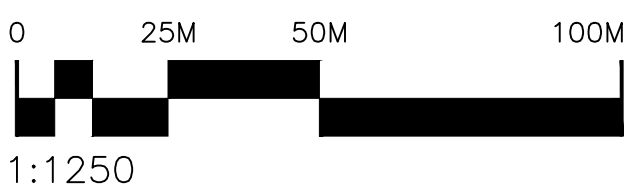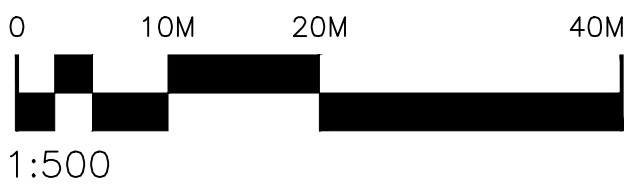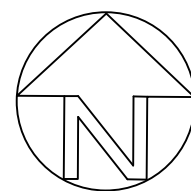

REV:	DESCRIPTION:	BY:	DATE:
STATUS: PLANNING SUBMISSION			

PRINGLE.DESIGN

est. 2015 UK / SE

32 The Drive
Wallington
Surrey
SM6 9LX
Pringledesign@Outlook.com
0208 432 2864

CLIENT: Cristiano Rufolo
57 Bethune Road
Horsham
RH13 5JN

SITE: 57 Bethune Road
Horsham
RH13 5JN

TITLE: LOCATION AND BLOCK
PLAN

SCALE AT A1:	DATE:	DRAWN:	CHECKED:
AS NOTED	11.04.25	CP	CP
PROJECT NO:	DRAWING NO:	REVISION:	
PD-0430	A1-01		