



SCALE BAR 1:500

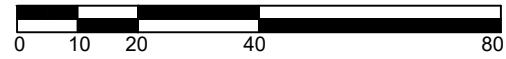

SCALE BAR 1:1250

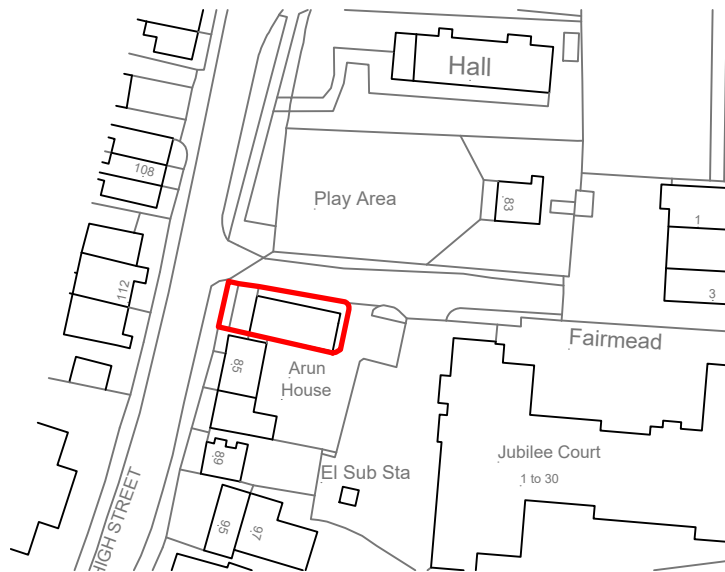

Proposed Site Location Plan

Scale 1:1250



Proposed Block Plan

Scale 1:500

Do not scale from this drawing. Figured dimensions only to be taken. Check all dimensions prior to setting out. Report all discrepancies to the Architect.

Revisions

PLANNING

CARTER DAVEY Architects LLP

T. 07525643101
E. chelsey.cda@gmail.com
davey.cda@gmail.com

Client:
Billingshurst Parish Council

Project:
83a High Street, Billingshurst

Drawing Title:
Proposed Location and Block Plan

Scale:
1:500 @ A3
& 1:1250

Date:
Apr26

Drawn by:
CLB

Drawing No:
26049/200

Revision:
--

< Original size 60mm - A3 at full size >