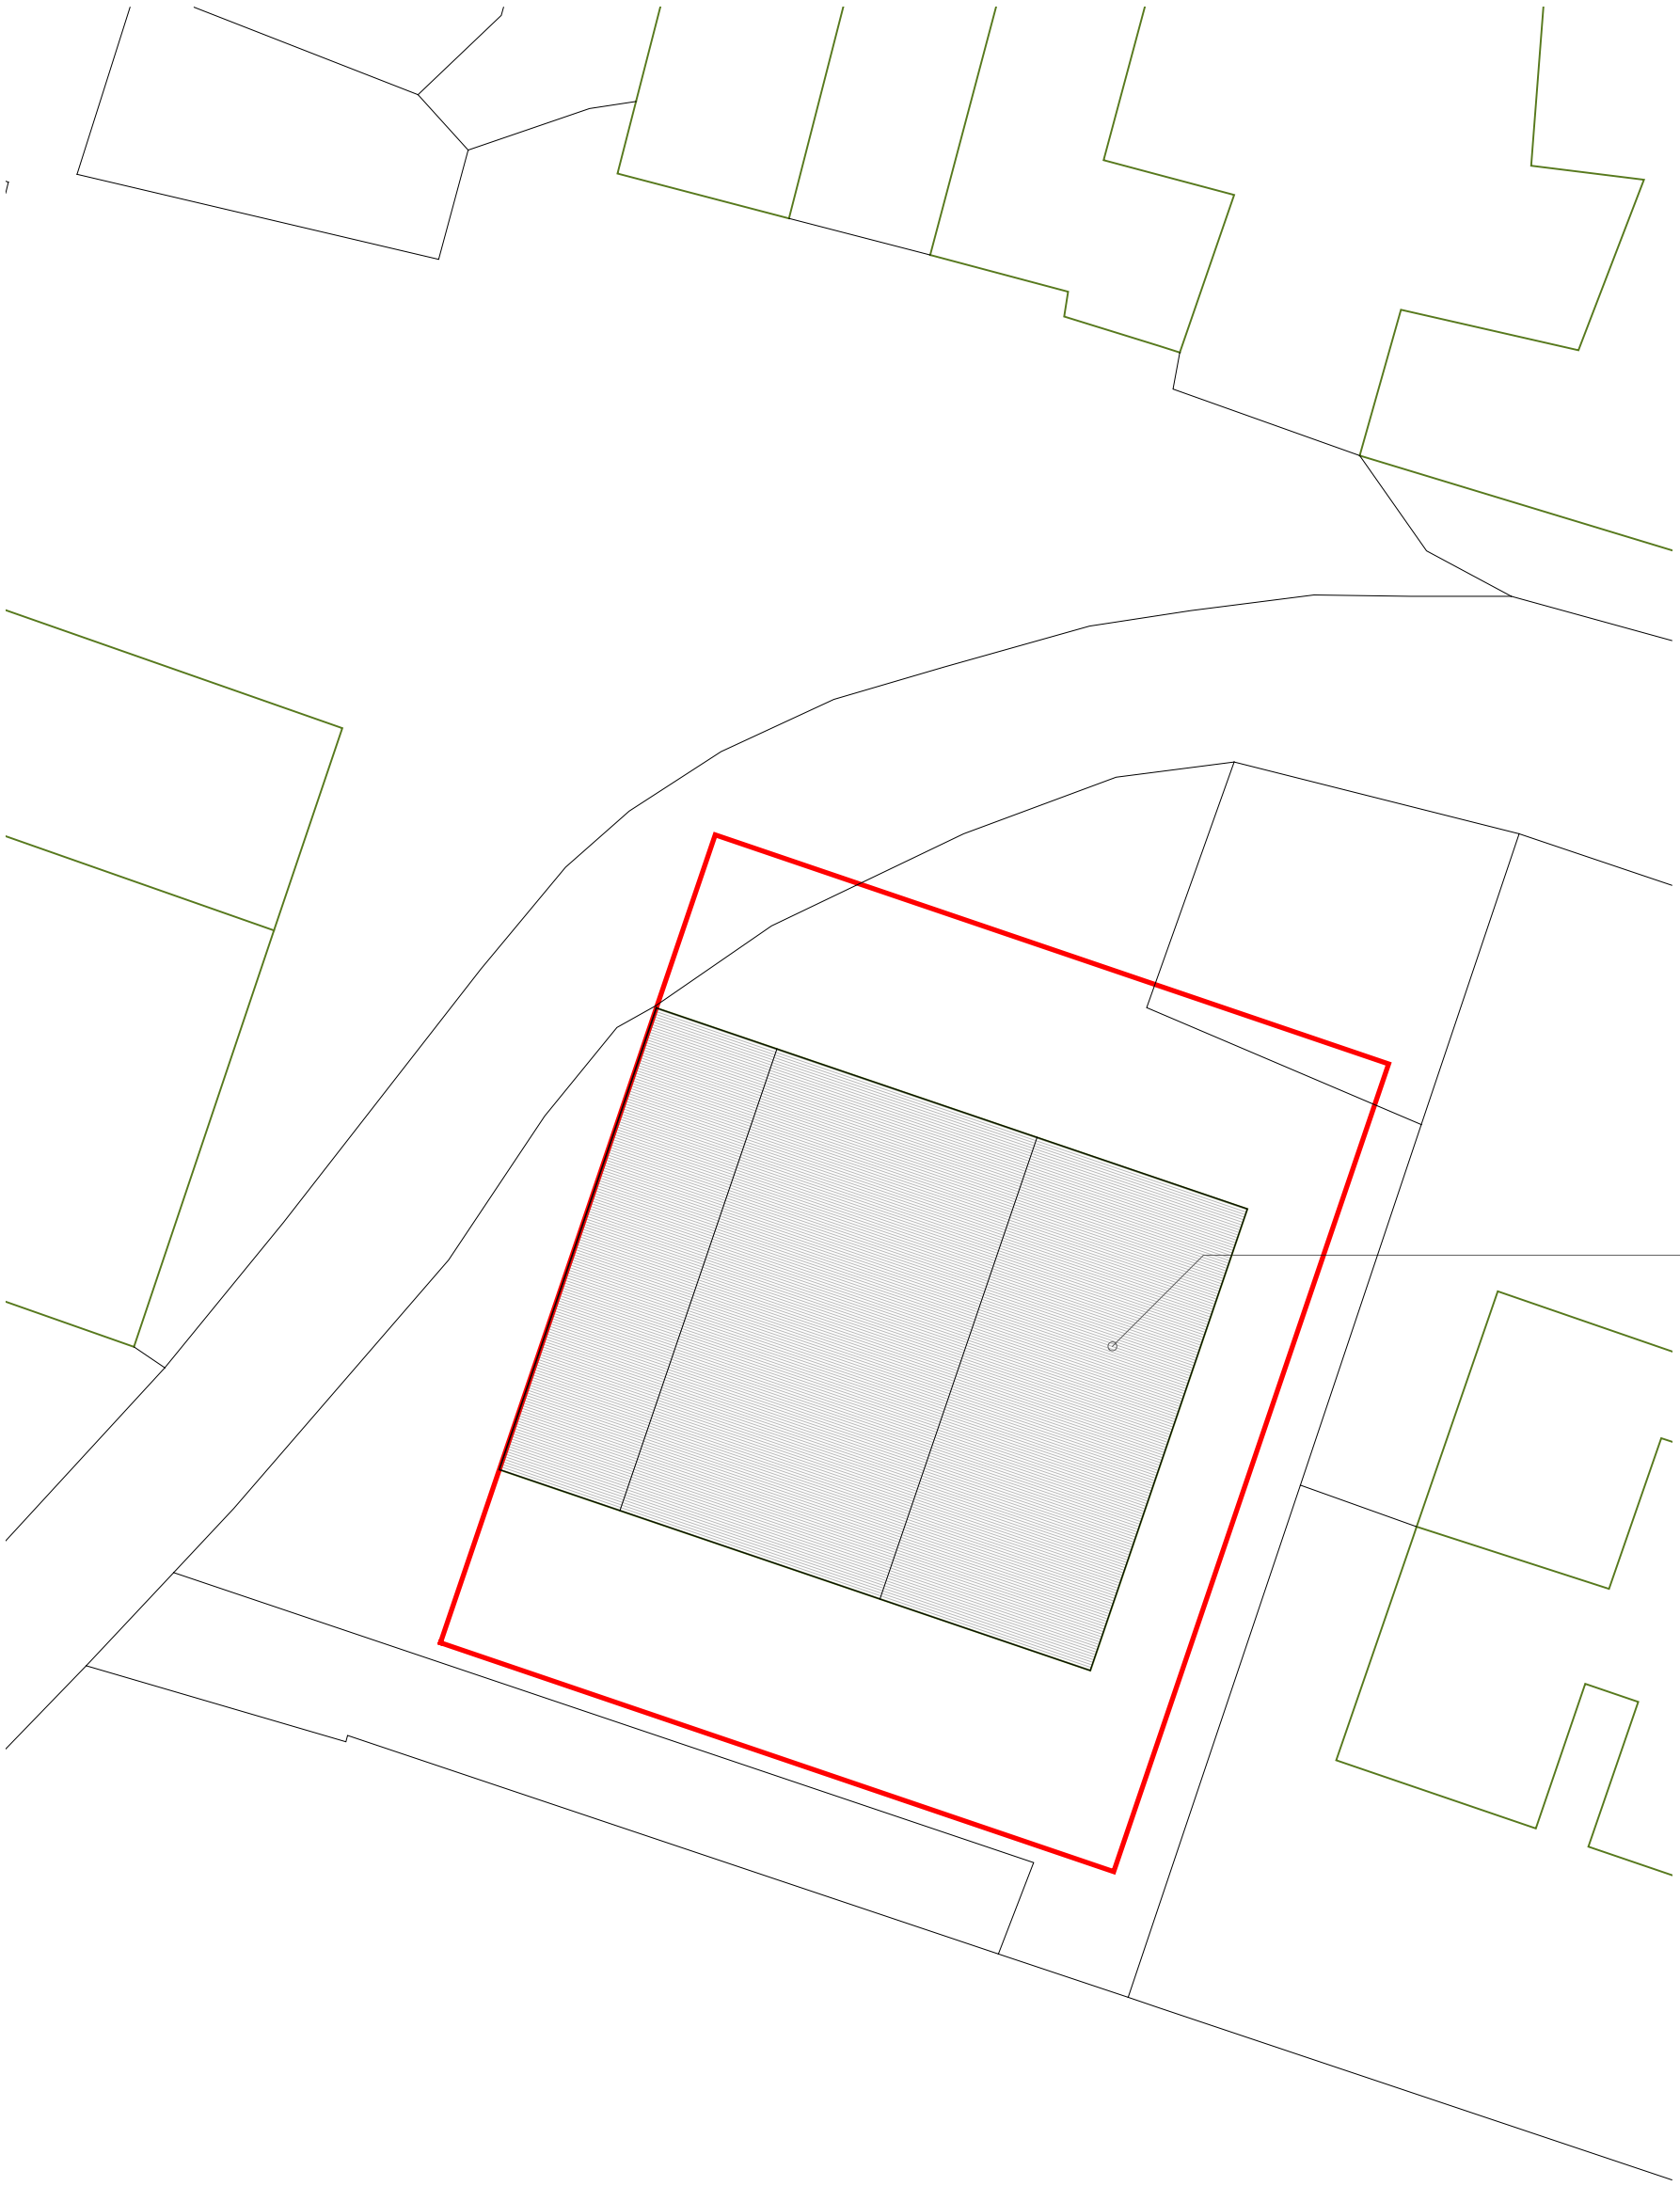


Block Plan

1:200

1m @ 1:
50
100
200
500
1250

N

tel: 01243 201 102
email: enquiries@manorwood.co.uk
web: www.manorwood.co.uk

MANORWOOD
building on tradition

The Old Surgery
Rumbolds Hill
Midhurst
West Sussex
GU29 9BY

This drawing is the copyright of Manorwood Construction Ltd.
Do not scale from this drawing except for Local Authority planning purposes

All dimensions must be checked on site prior to commencement of works

Address

Brookside Farm Dagbrook
Lane Henfield West Sussex
BN5 9SH

Drawing

Drawing
Site:

Block Plan

Scale @ A3
1:200

Date
08.05.2025

Issue Date
08.05.2025

Drawn By	Checked By
MD	BK

Job No.
200424

Drawing No.
200424_001

Revision
###

Status
PLANNING