1m 2m 3m 4m 5m


Scale 1:100 A3

1 Chase Cottages, Shaw's Lane, Southwater, RH13 9BX


9m new close board fence more than 2m from roadside boundary

23.6m new close board fence less than 2m from roadside boundary

7.4m original panel fence position

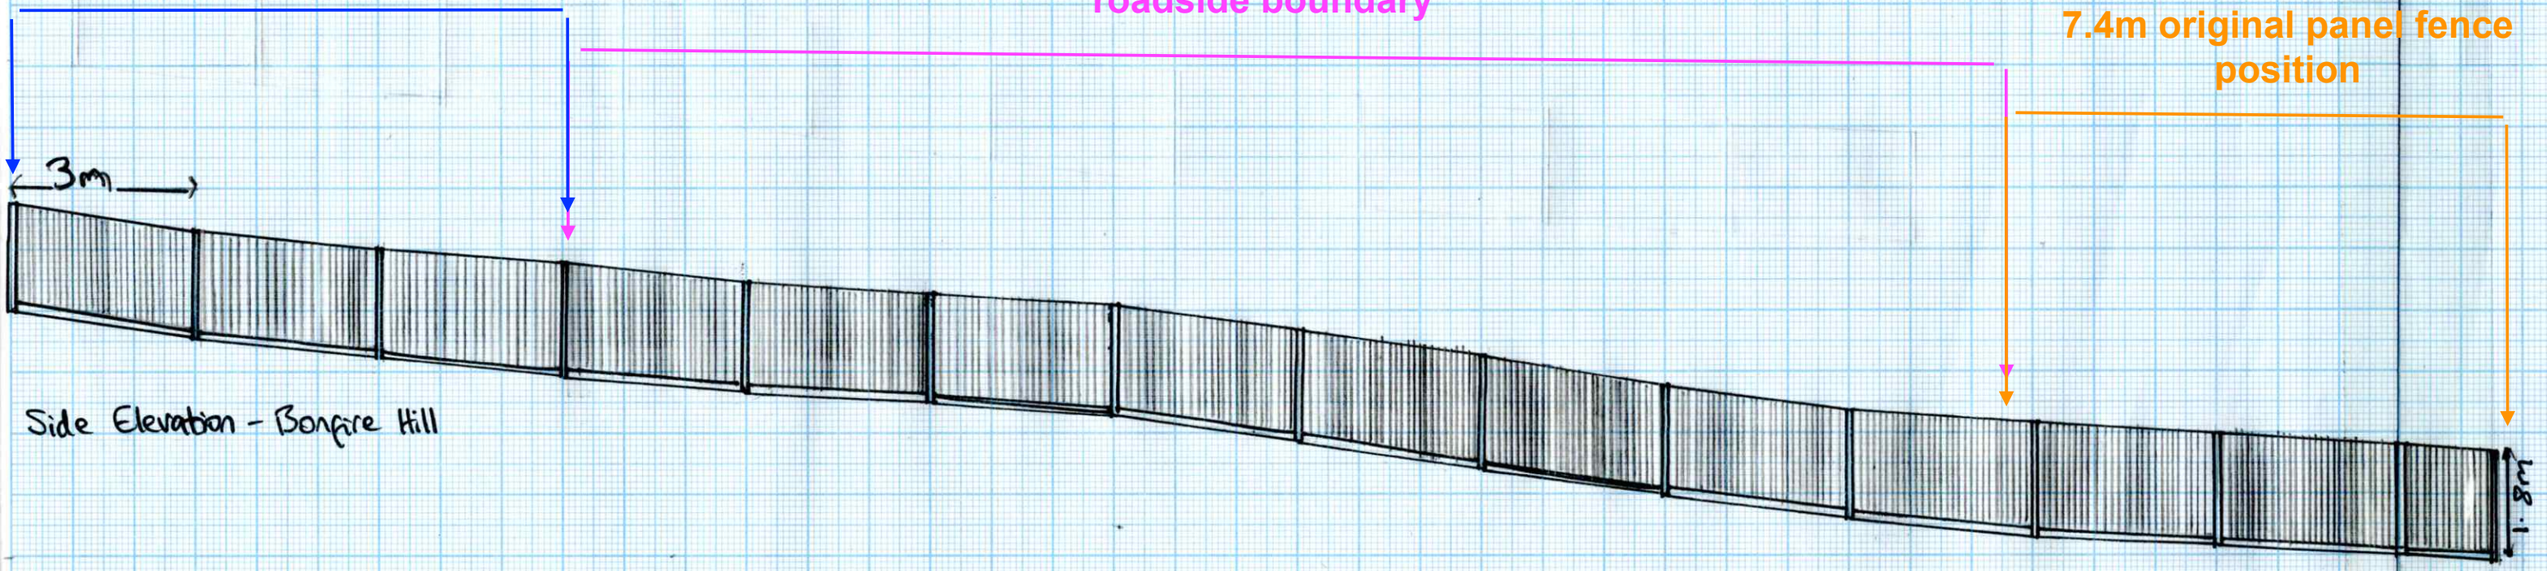

Side Elevation - Bonfire Hill

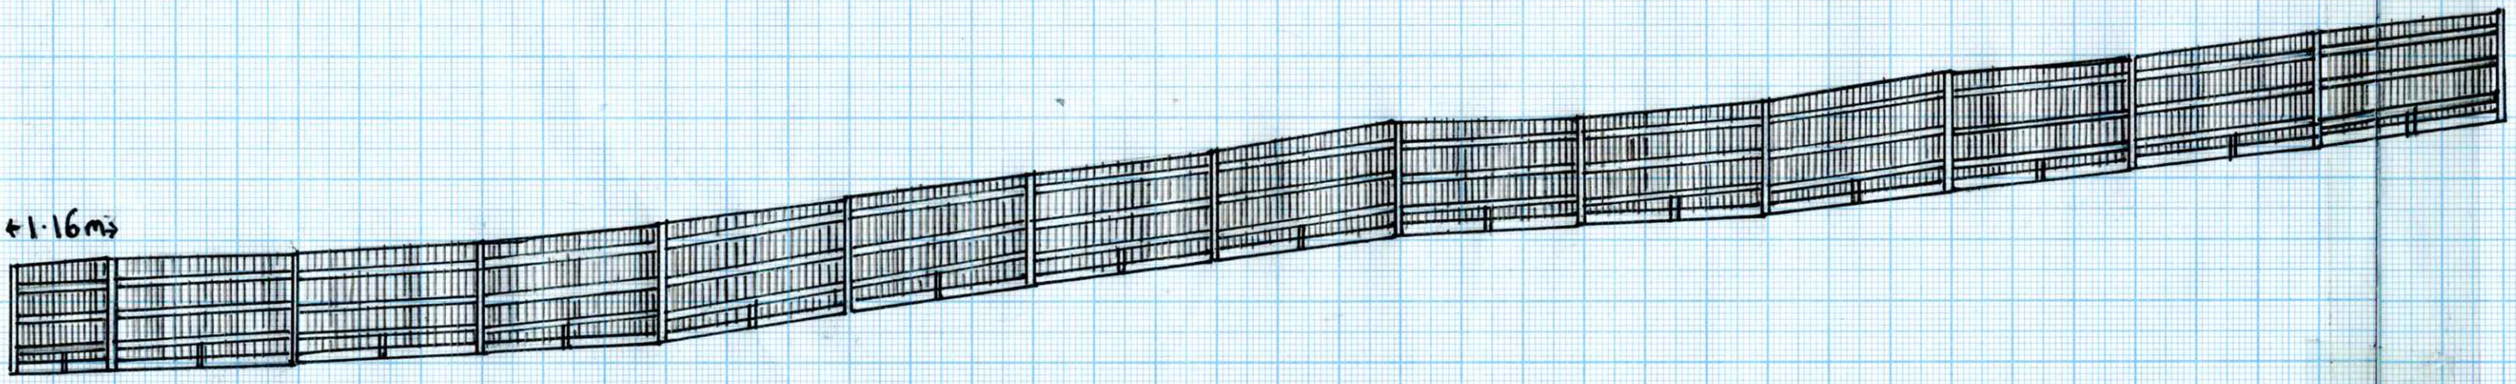

Side Elevation - Garden Side