






SRP1029-SVS-XX-XX-D-Y-0003 /
P02 / S2 - For Information

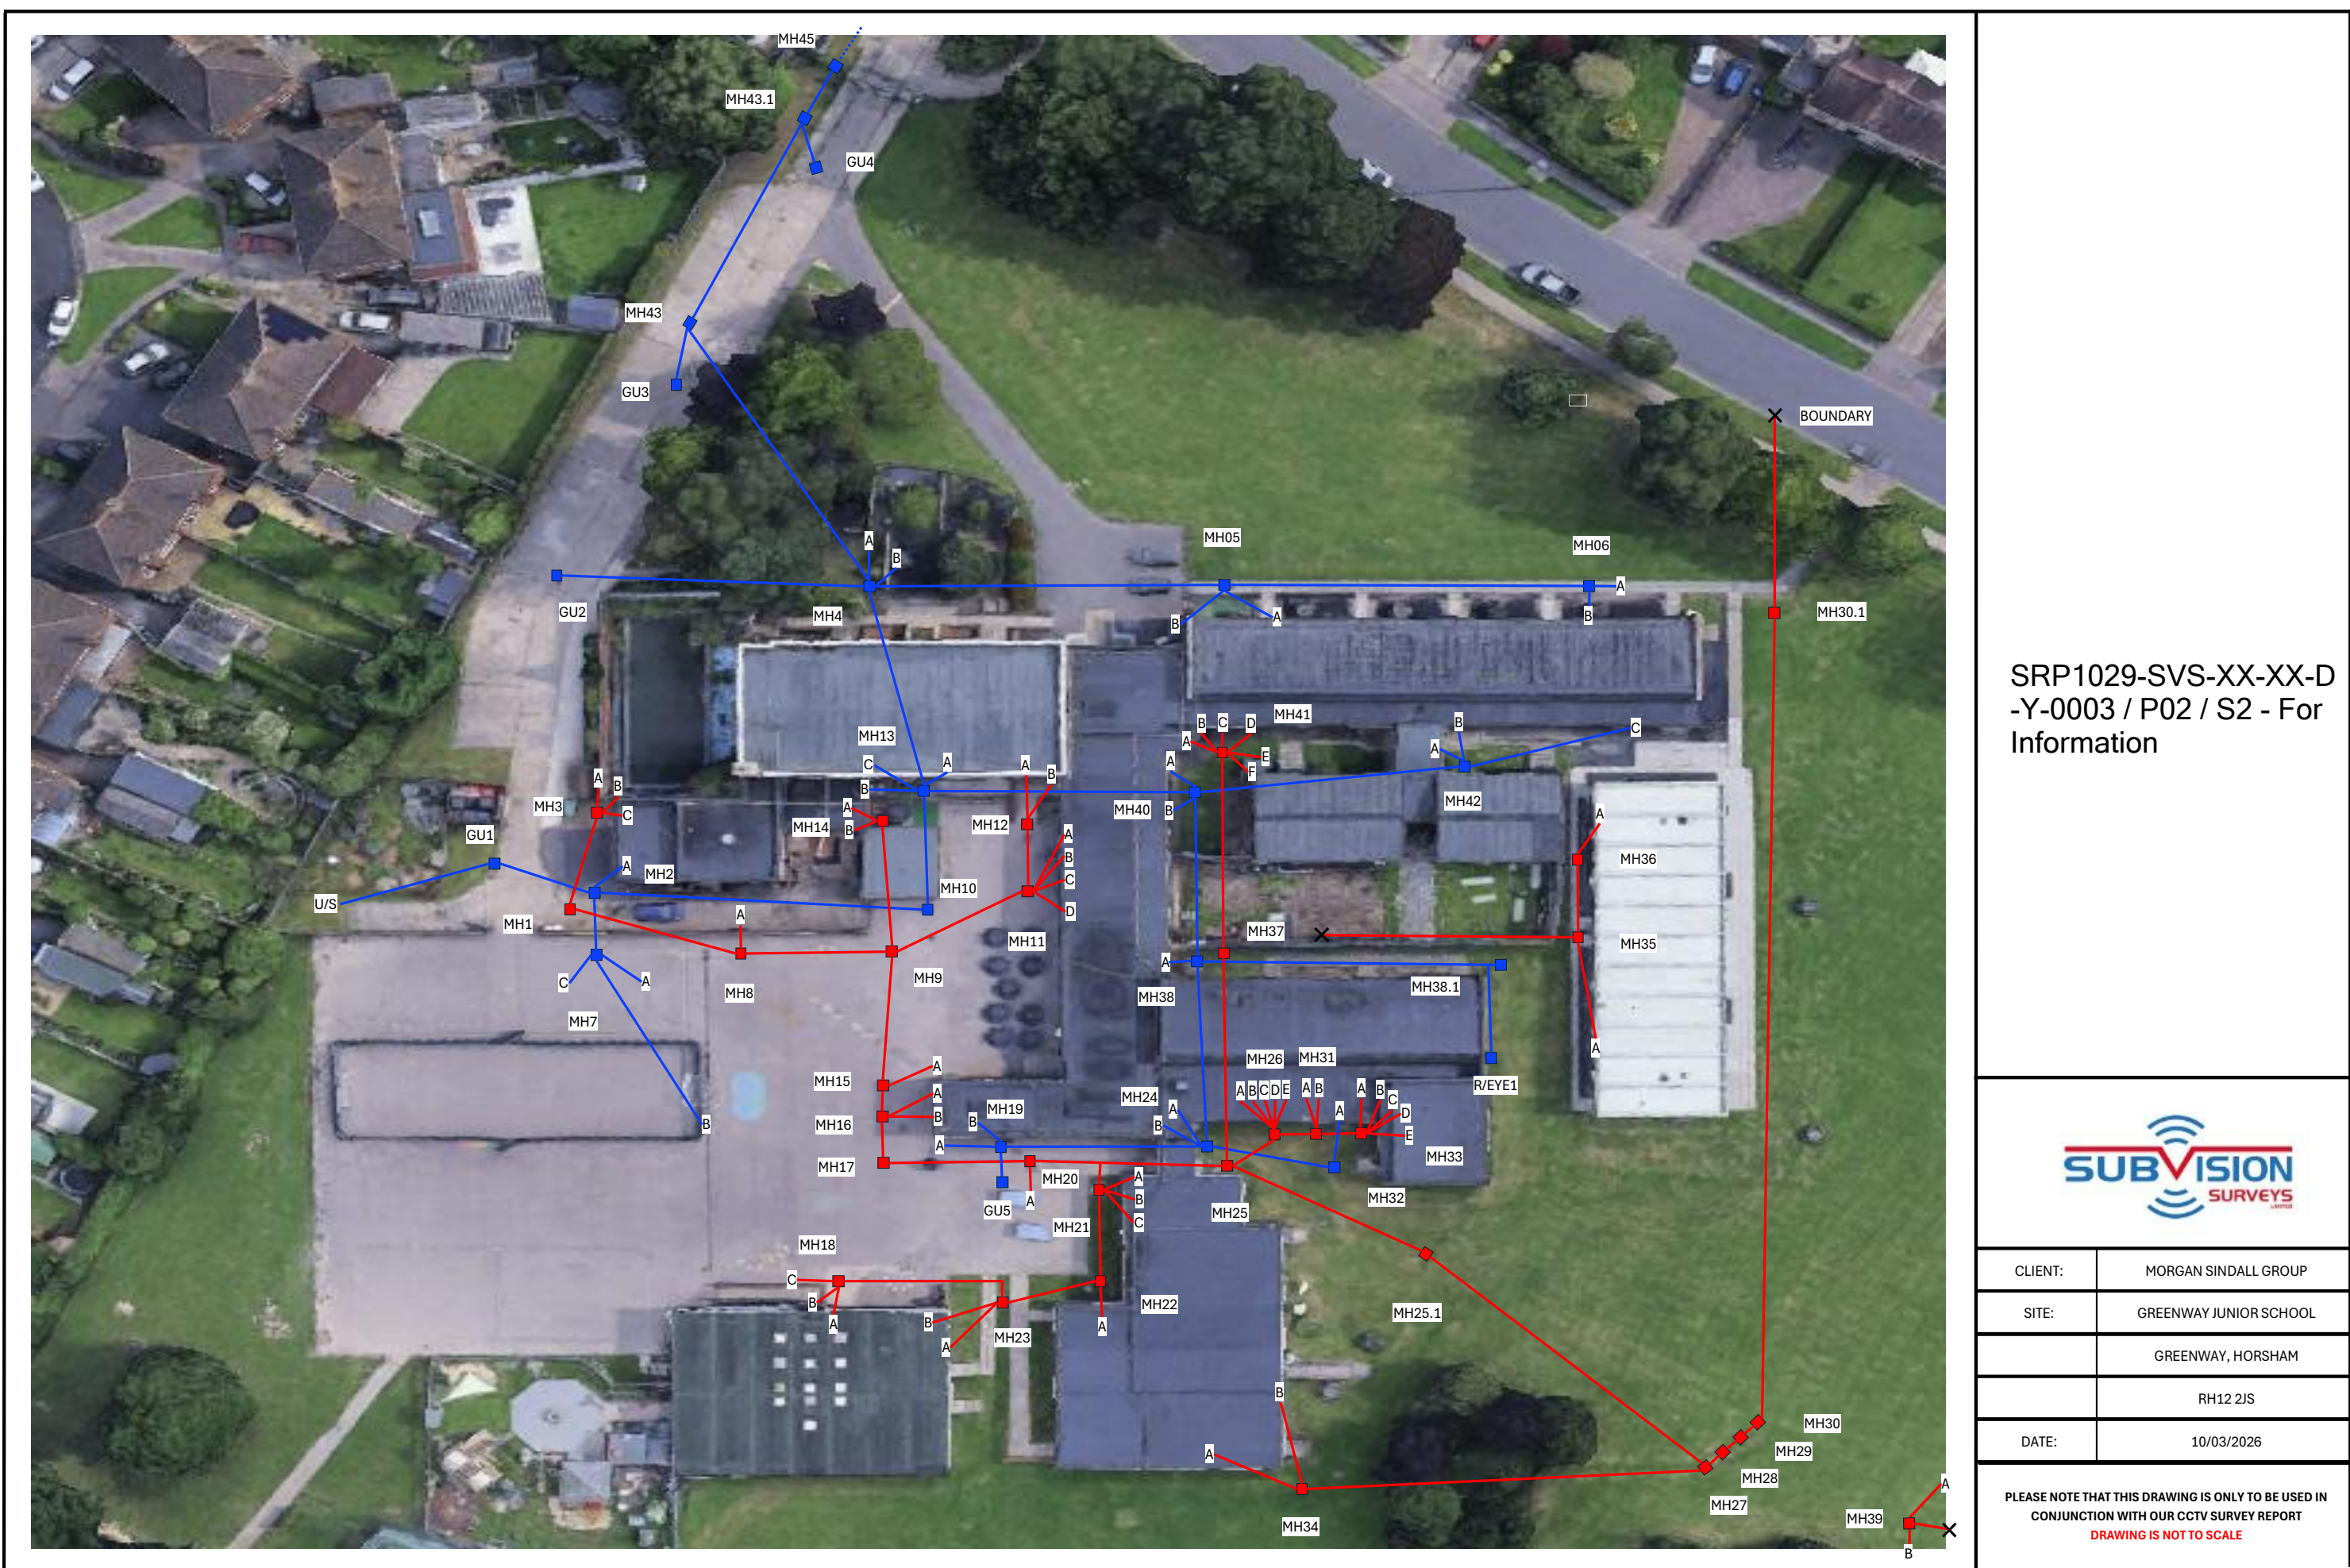

CLIENT:	
SITE:	GREENWAYS JUNIOR SCHOOL
	GREENWAY, HORSHAM
	PLAN 2
DATE:	10/03/2026

PLEASE NOTE THAT THIS DRAWING IS ONLY TO BE USED IN
CONJUNCTION WITH OUR CCTV SURVEY REPORT
DRAWING IS NOT TO SCALE