

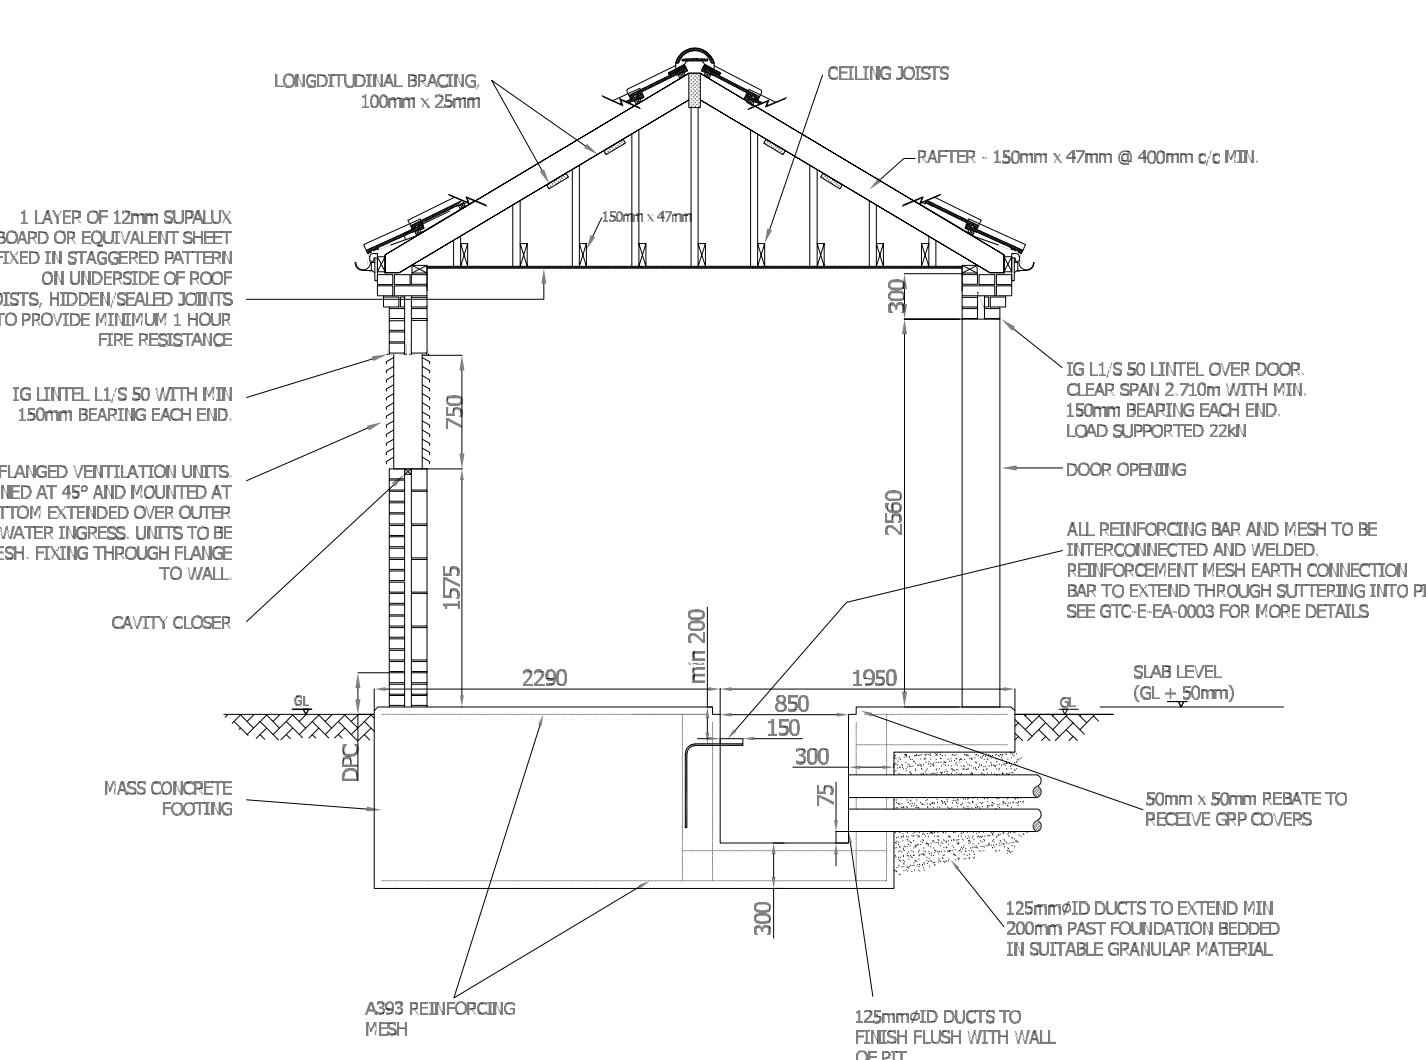
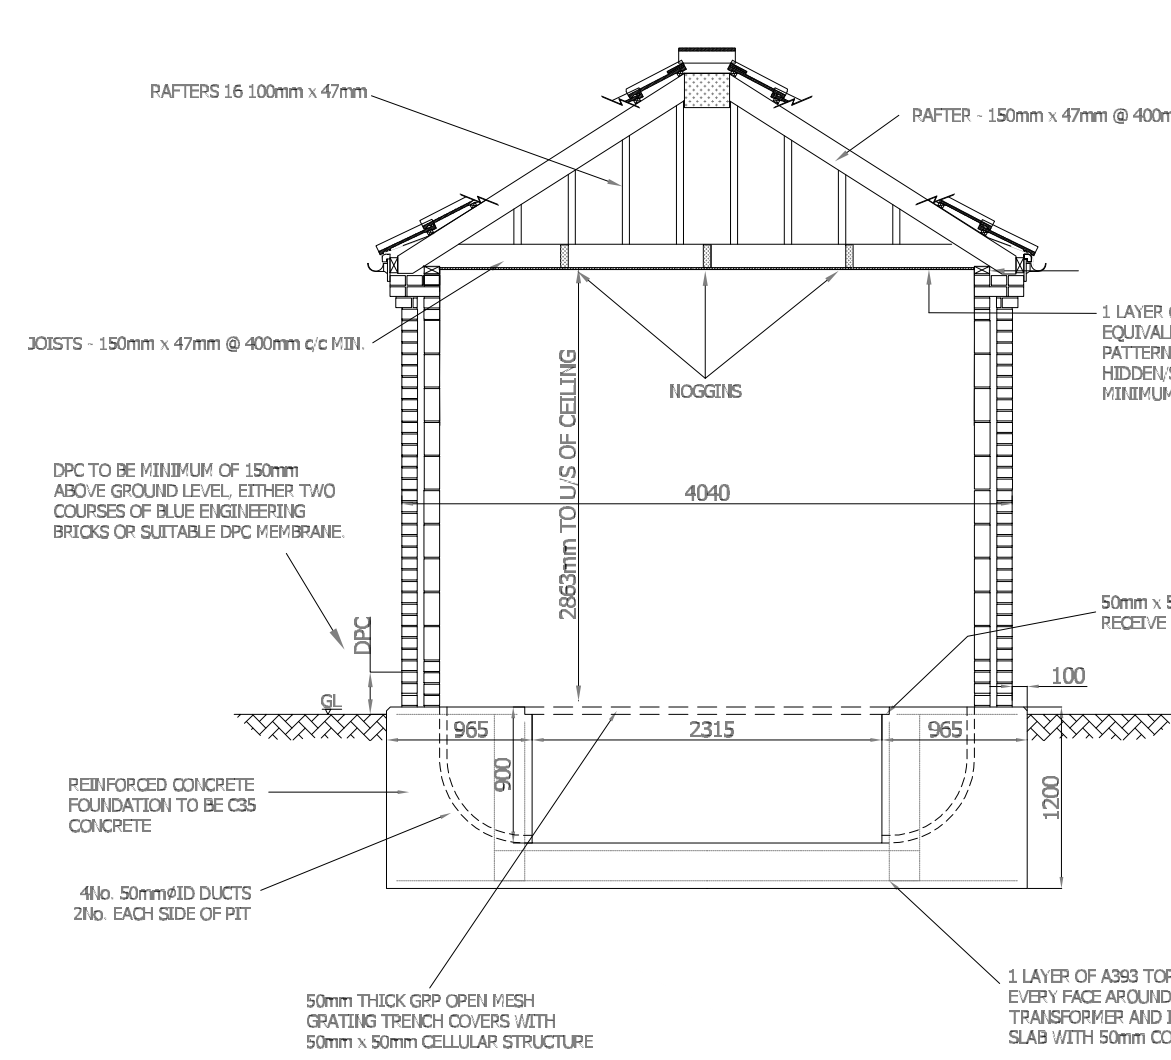
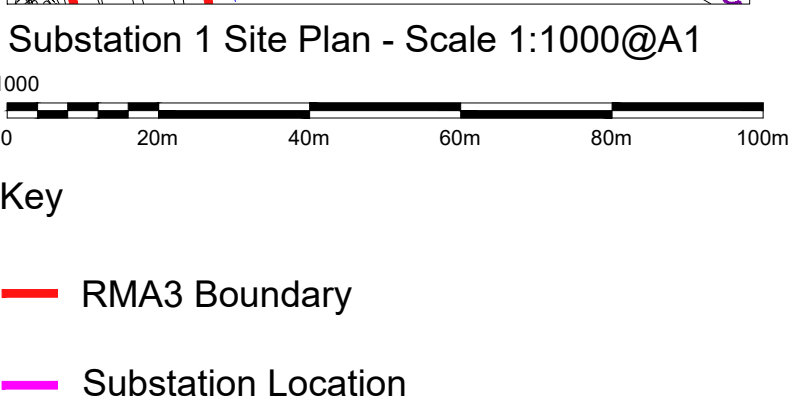
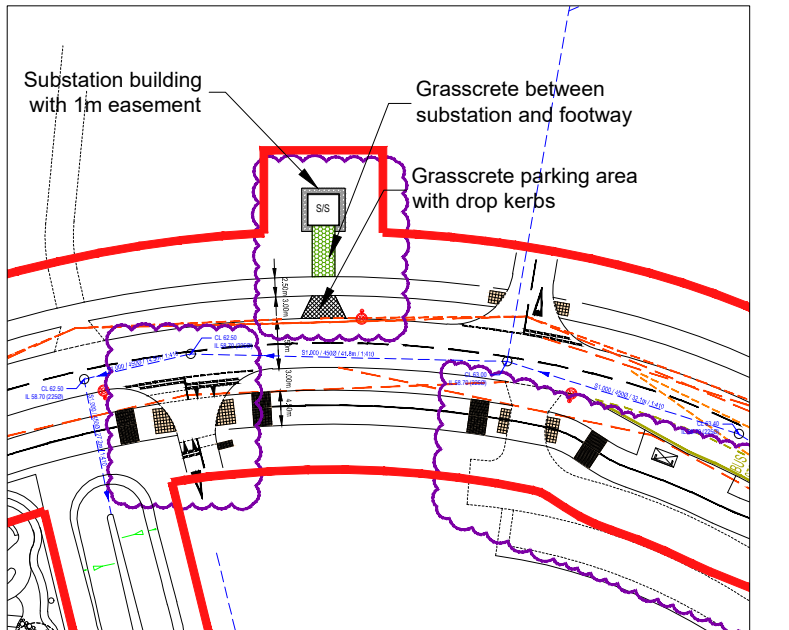
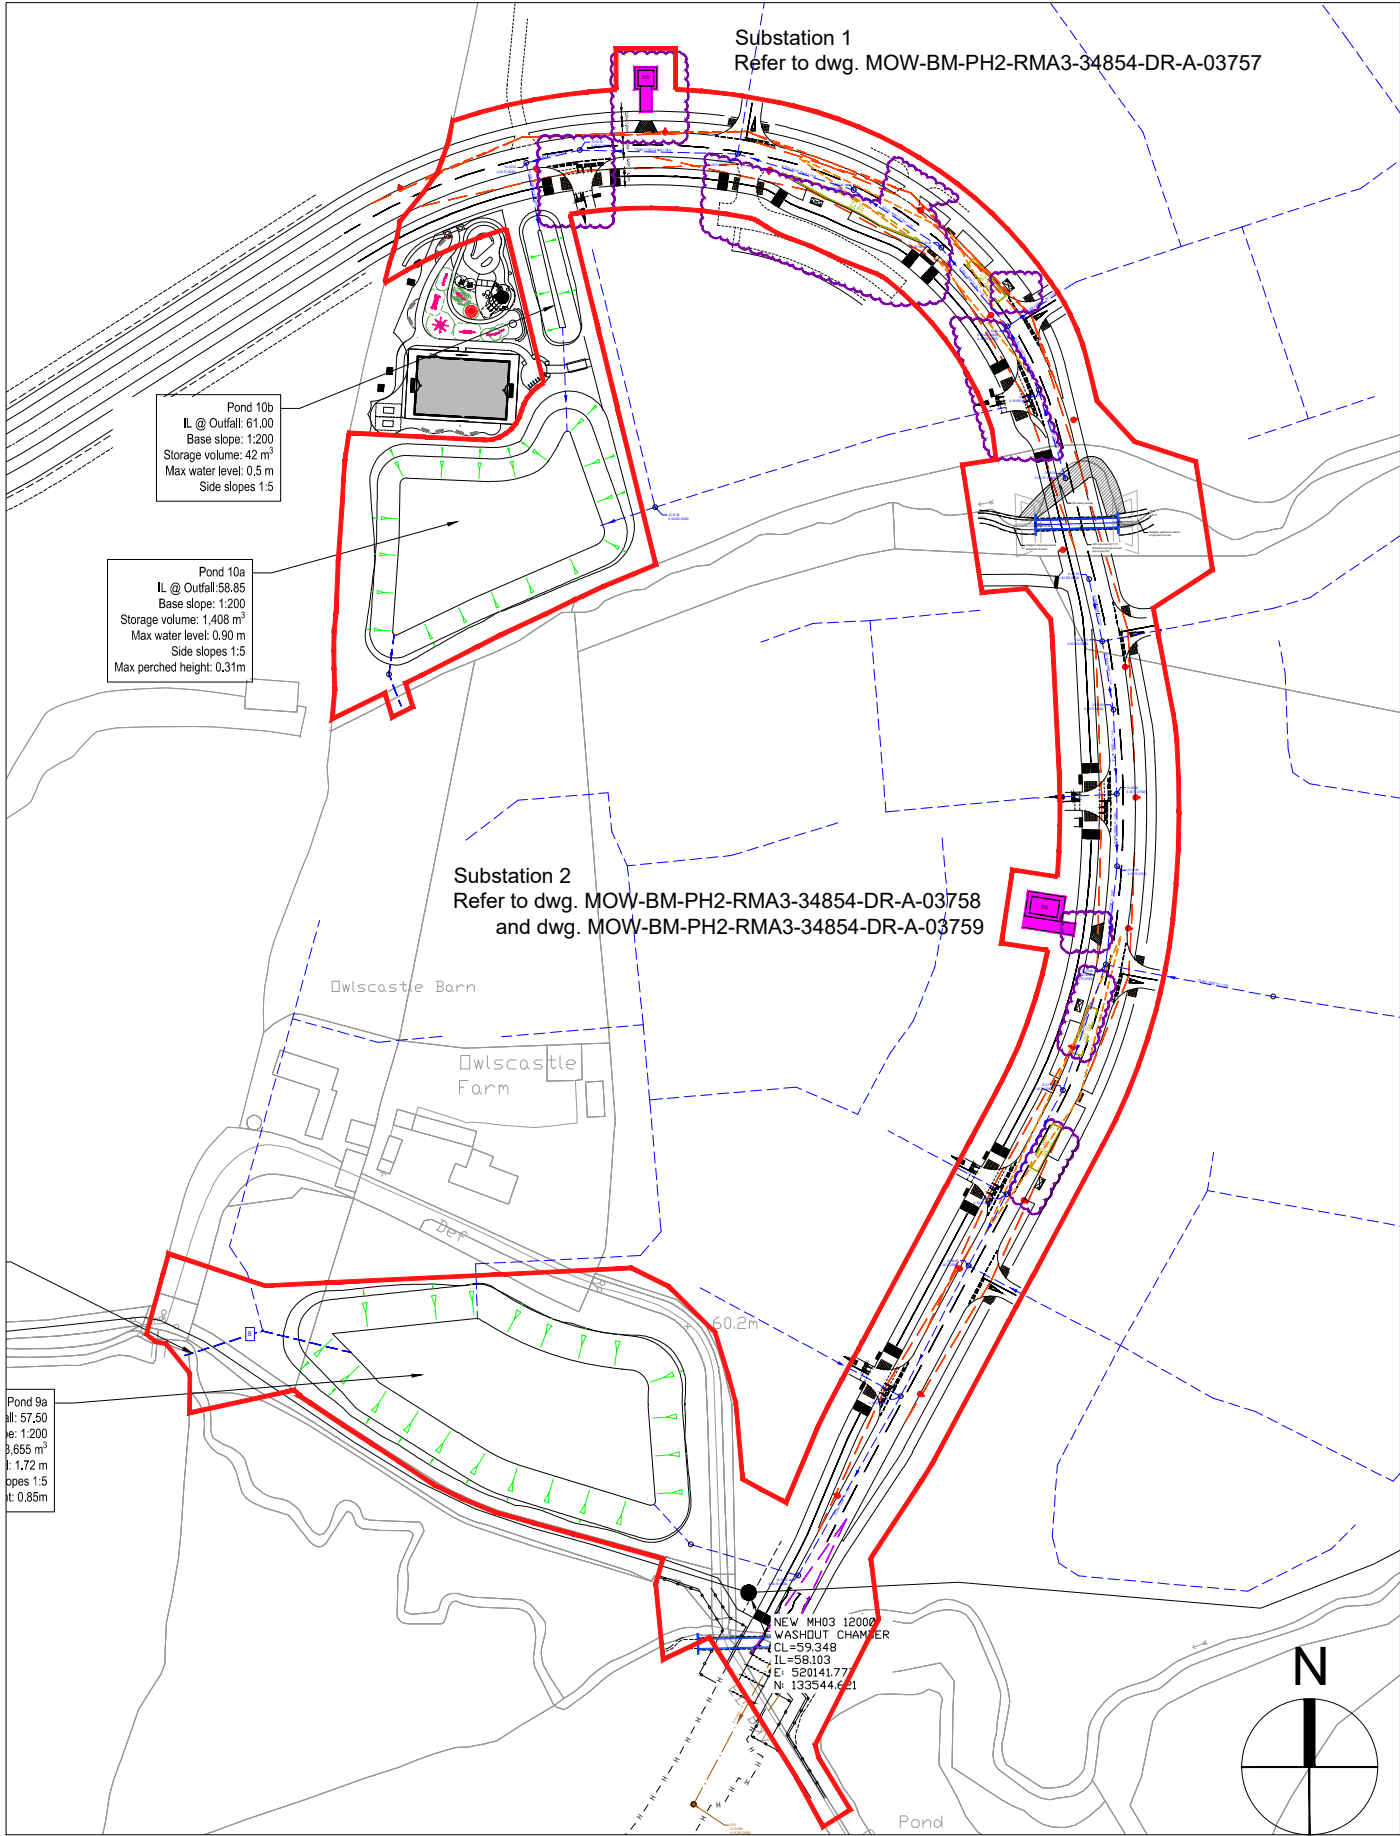


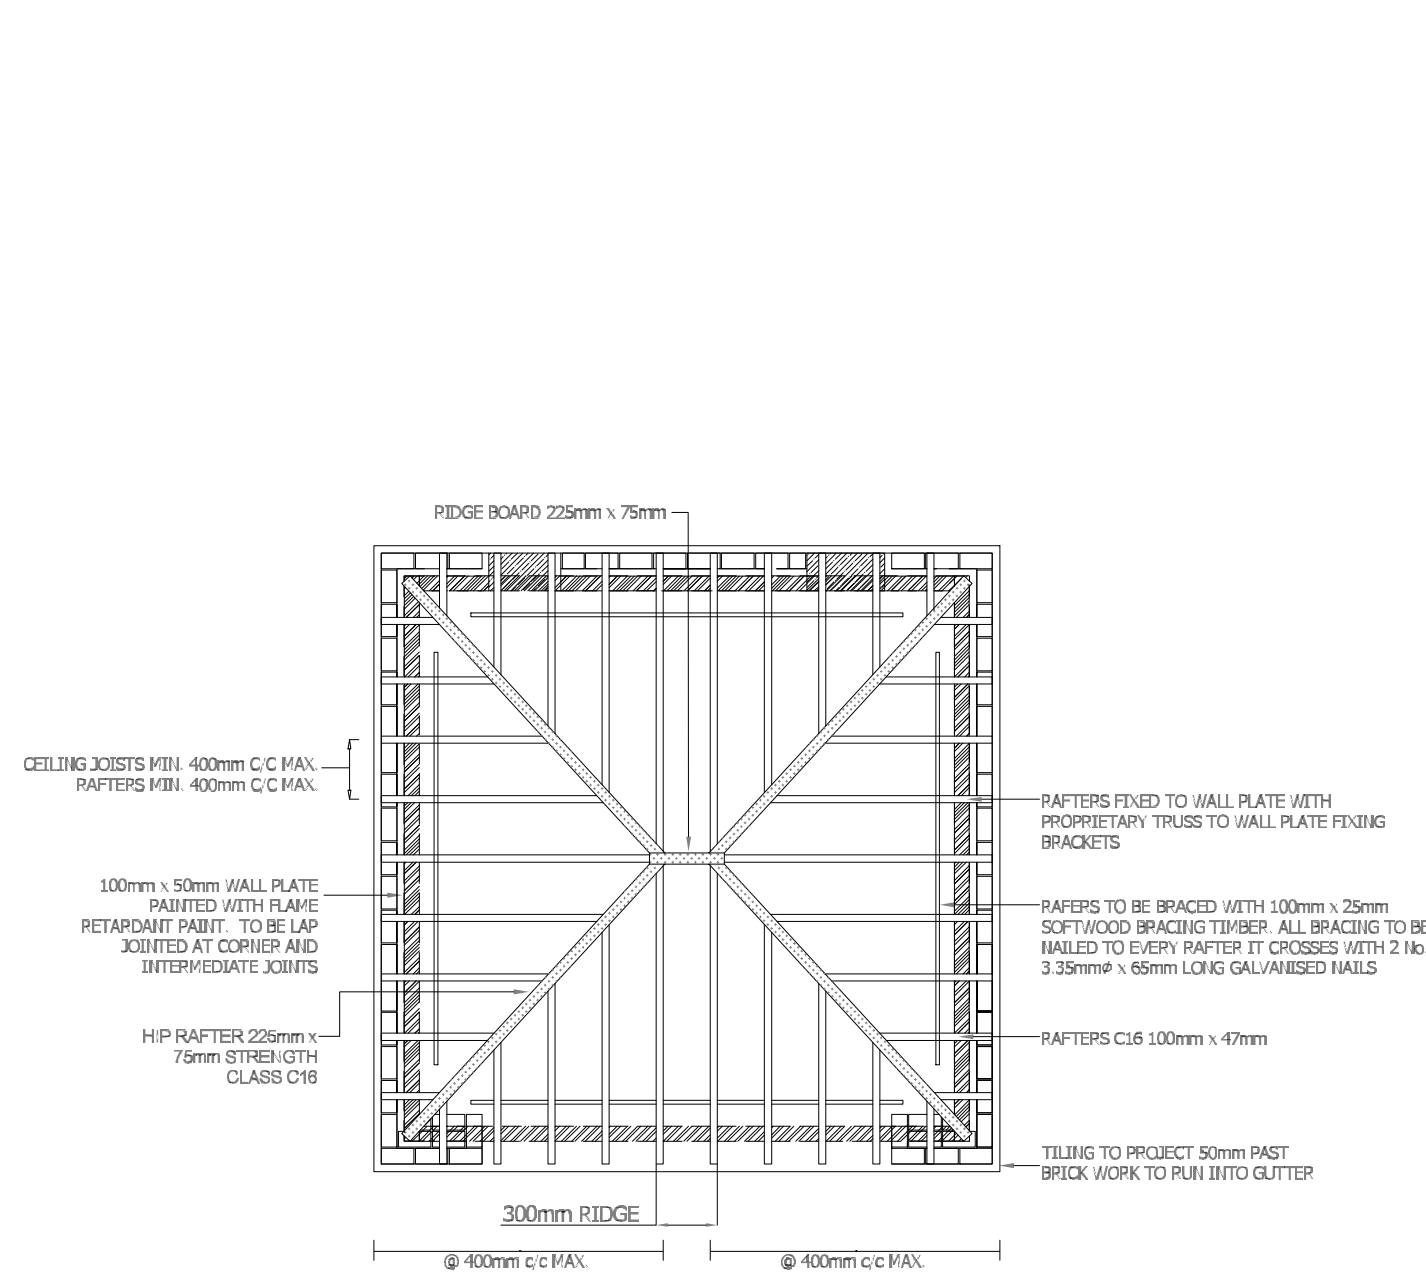


Substation 1 Section AA - Scale 1:50@A1

Substation 1 Section BB - Scale 1:50@A1



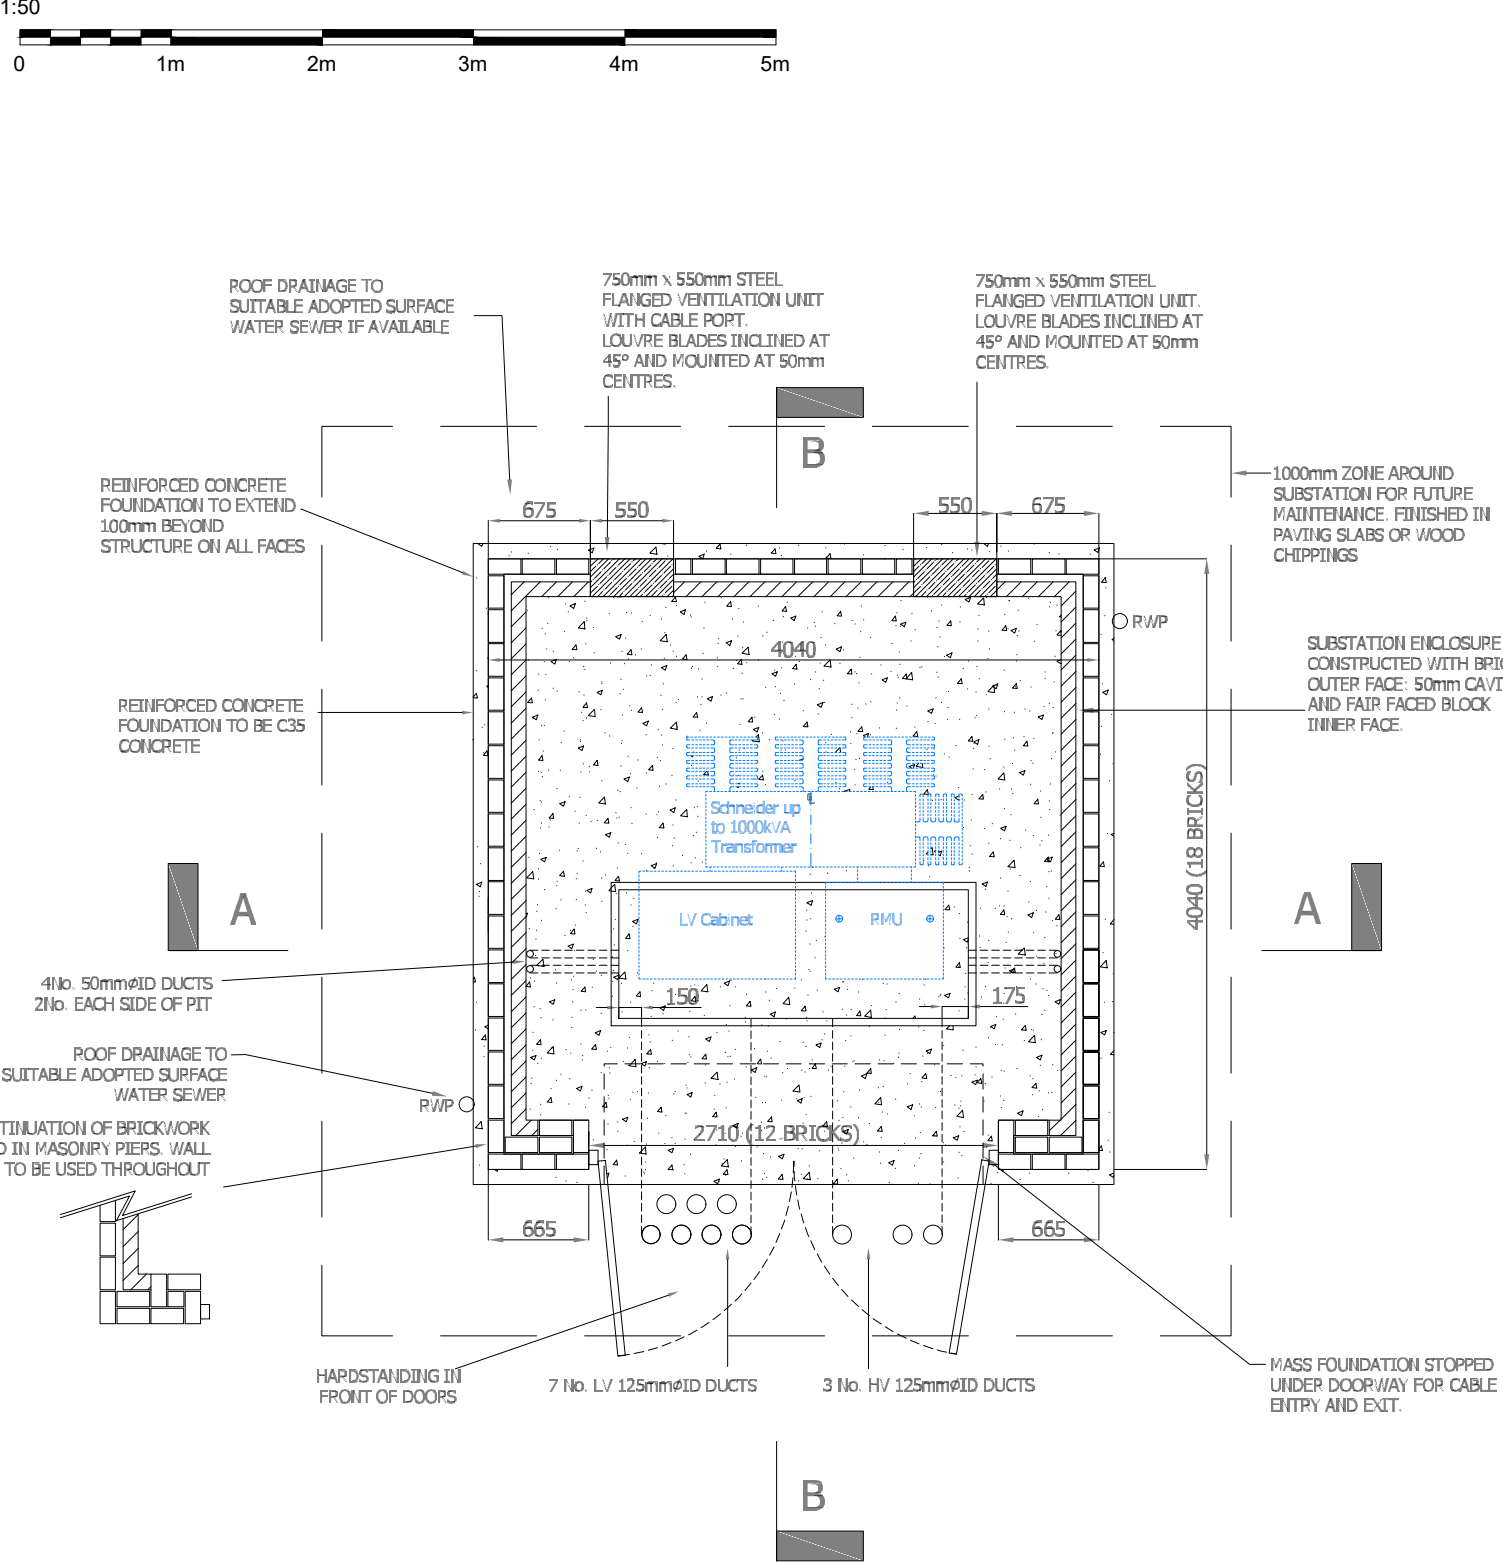


Proposed Materials

Facing brickwork to elevations: Red buff brick
Roof: Black slates
Door and Louvre Colour: Black

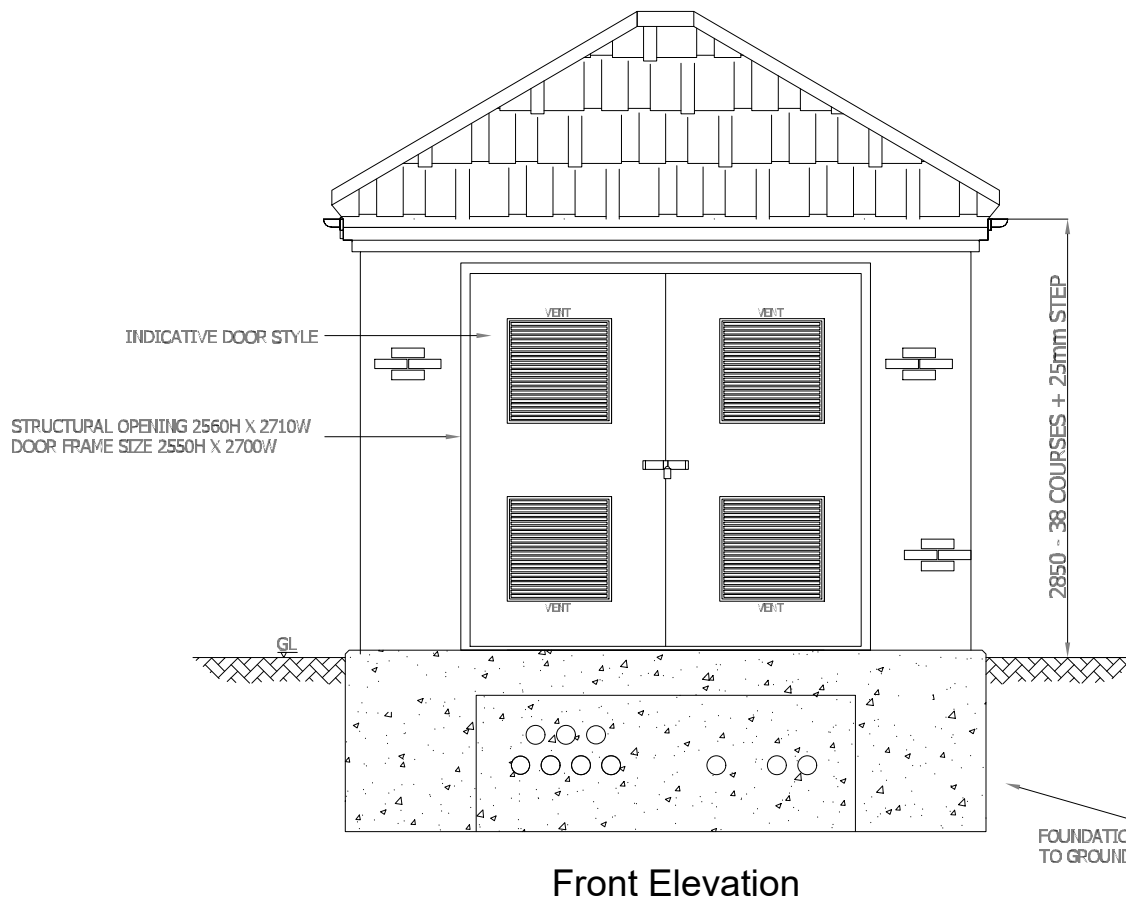

Substation 1 Elevations - Scale 1:50@A1

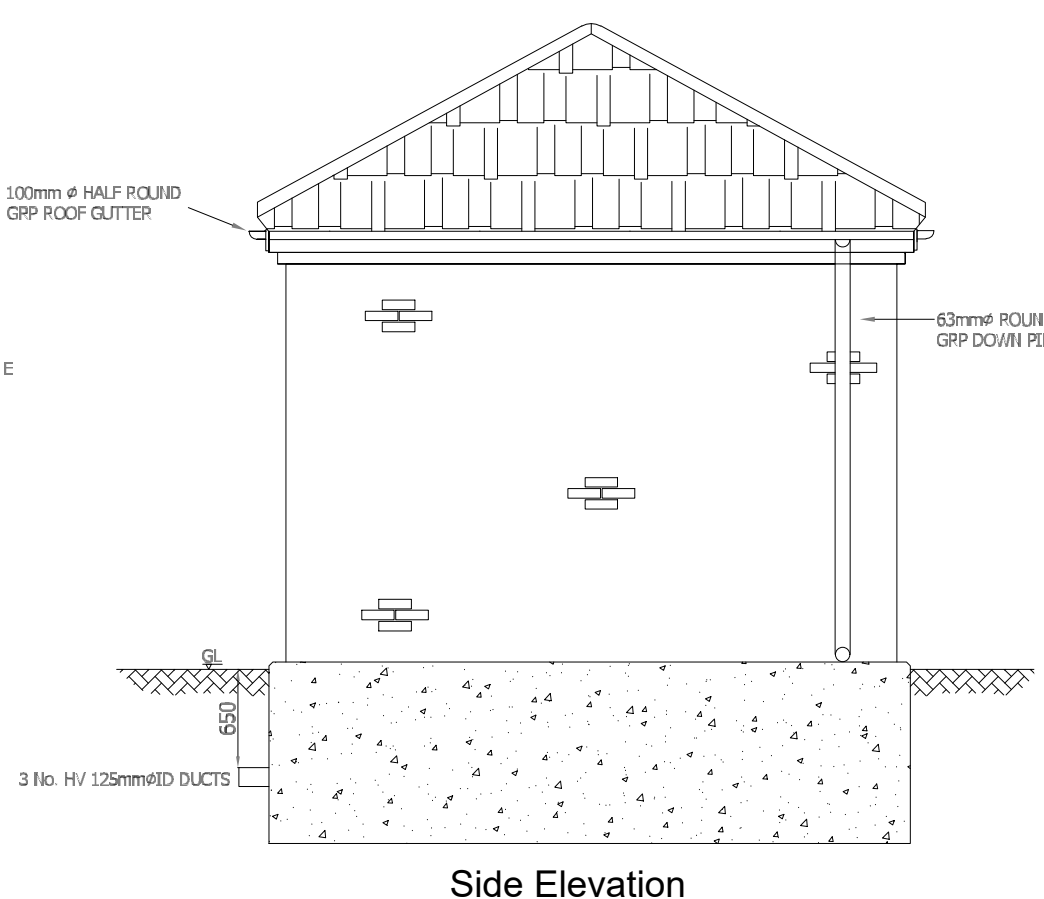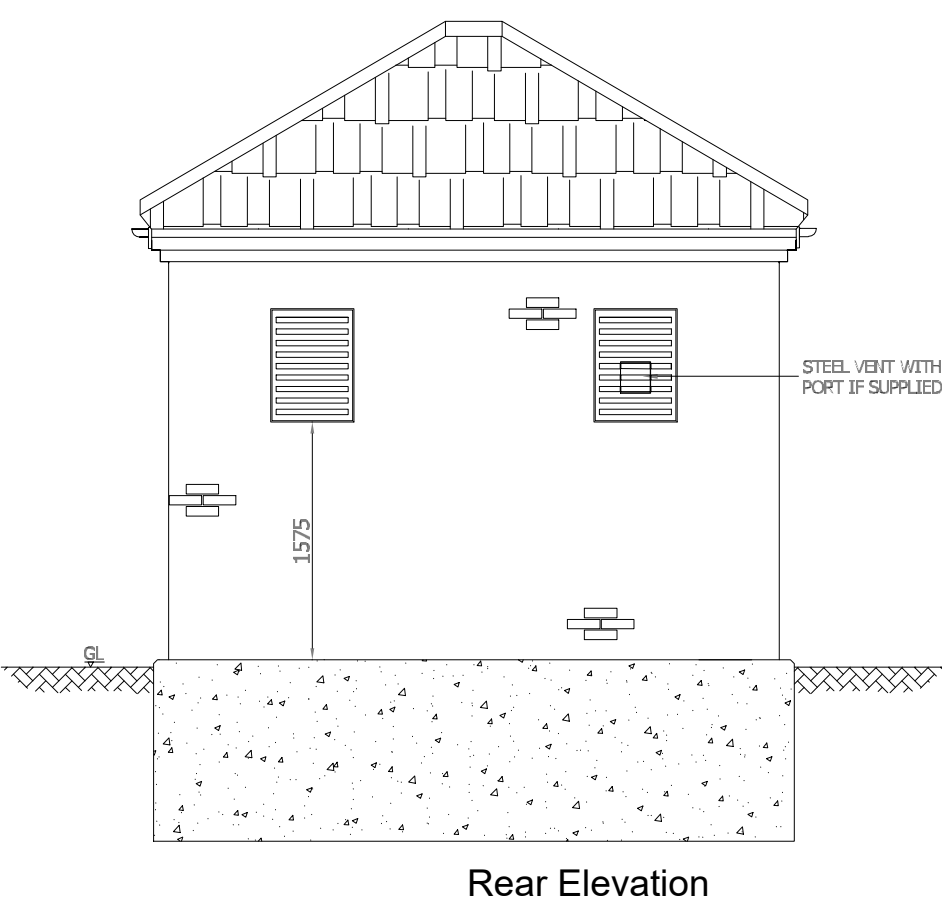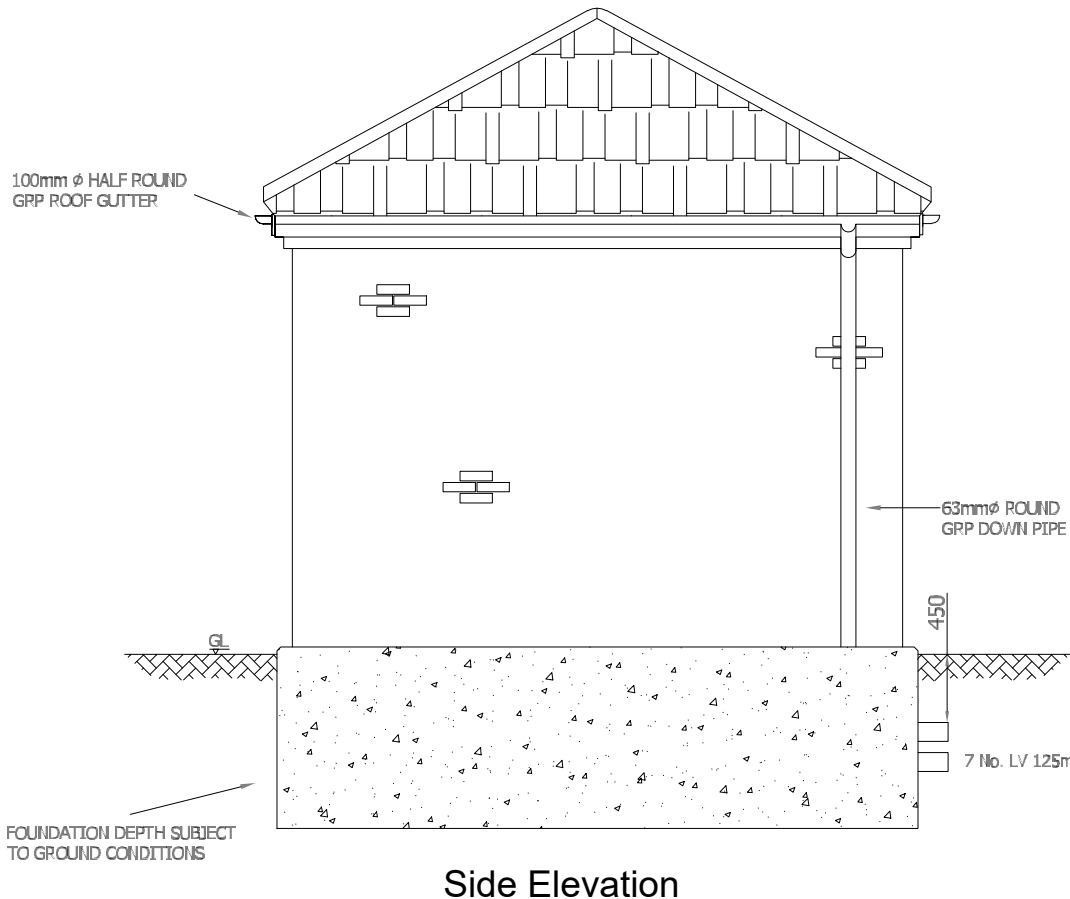

Contractors and consultants are not to scale dimensions from this drawing

Reproduced by permission of Ordnance Survey on behalf of HMSO
© CROWN COPYRIGHT and database right 2005
All rights reserved
Ordnance Survey Licence number
AL 1000 17893 Broadway Malayan Limited

Revision	Date	Description
----------	------	-------------

BroadwayMalyan^{BM}

4 Pear Place
London
SE1 6BL
United Kingdom

T: +44 (0)20 7261 4200
F: +44 (0)20 7261 4300
E: Lon@BroadwayMalyan.com

www.BroadwayMalyan.com

Client
Legal & General
(Strategic Land North Horsham) Ltd
Project
Mowbray (Land North of Horsham)

Description
RMA3
Substation 01
Plans, Sections, Elevations
Proposed

Status	Preliminary
Scale	Varies@A1
Drawn By	BM
Date	Mar 2026
Drawing Number	MOW-BM-PH2-RMA3-34854-DR-A-03757
Revision	SK02