

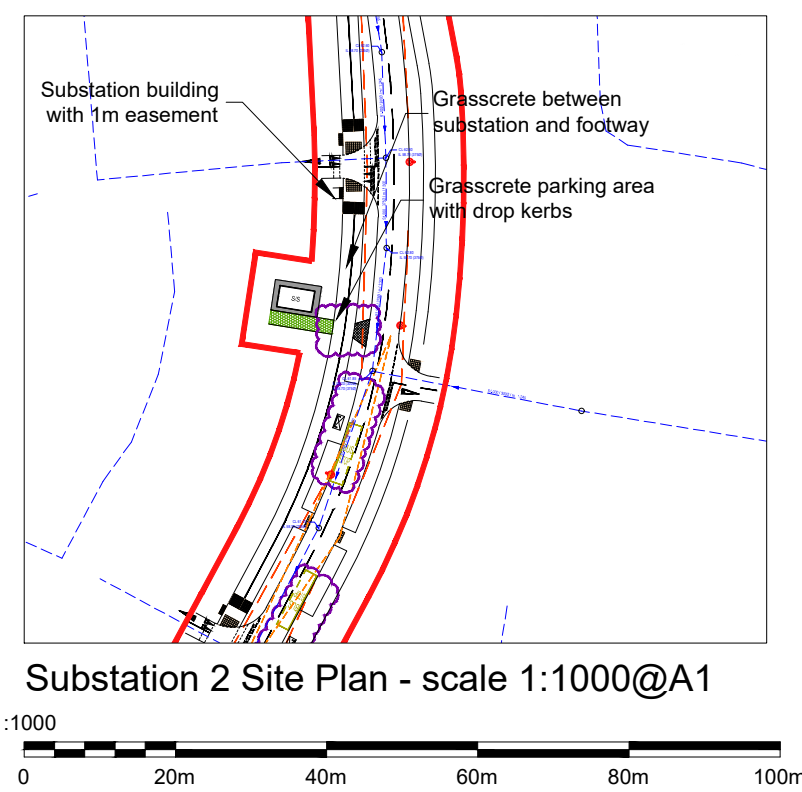
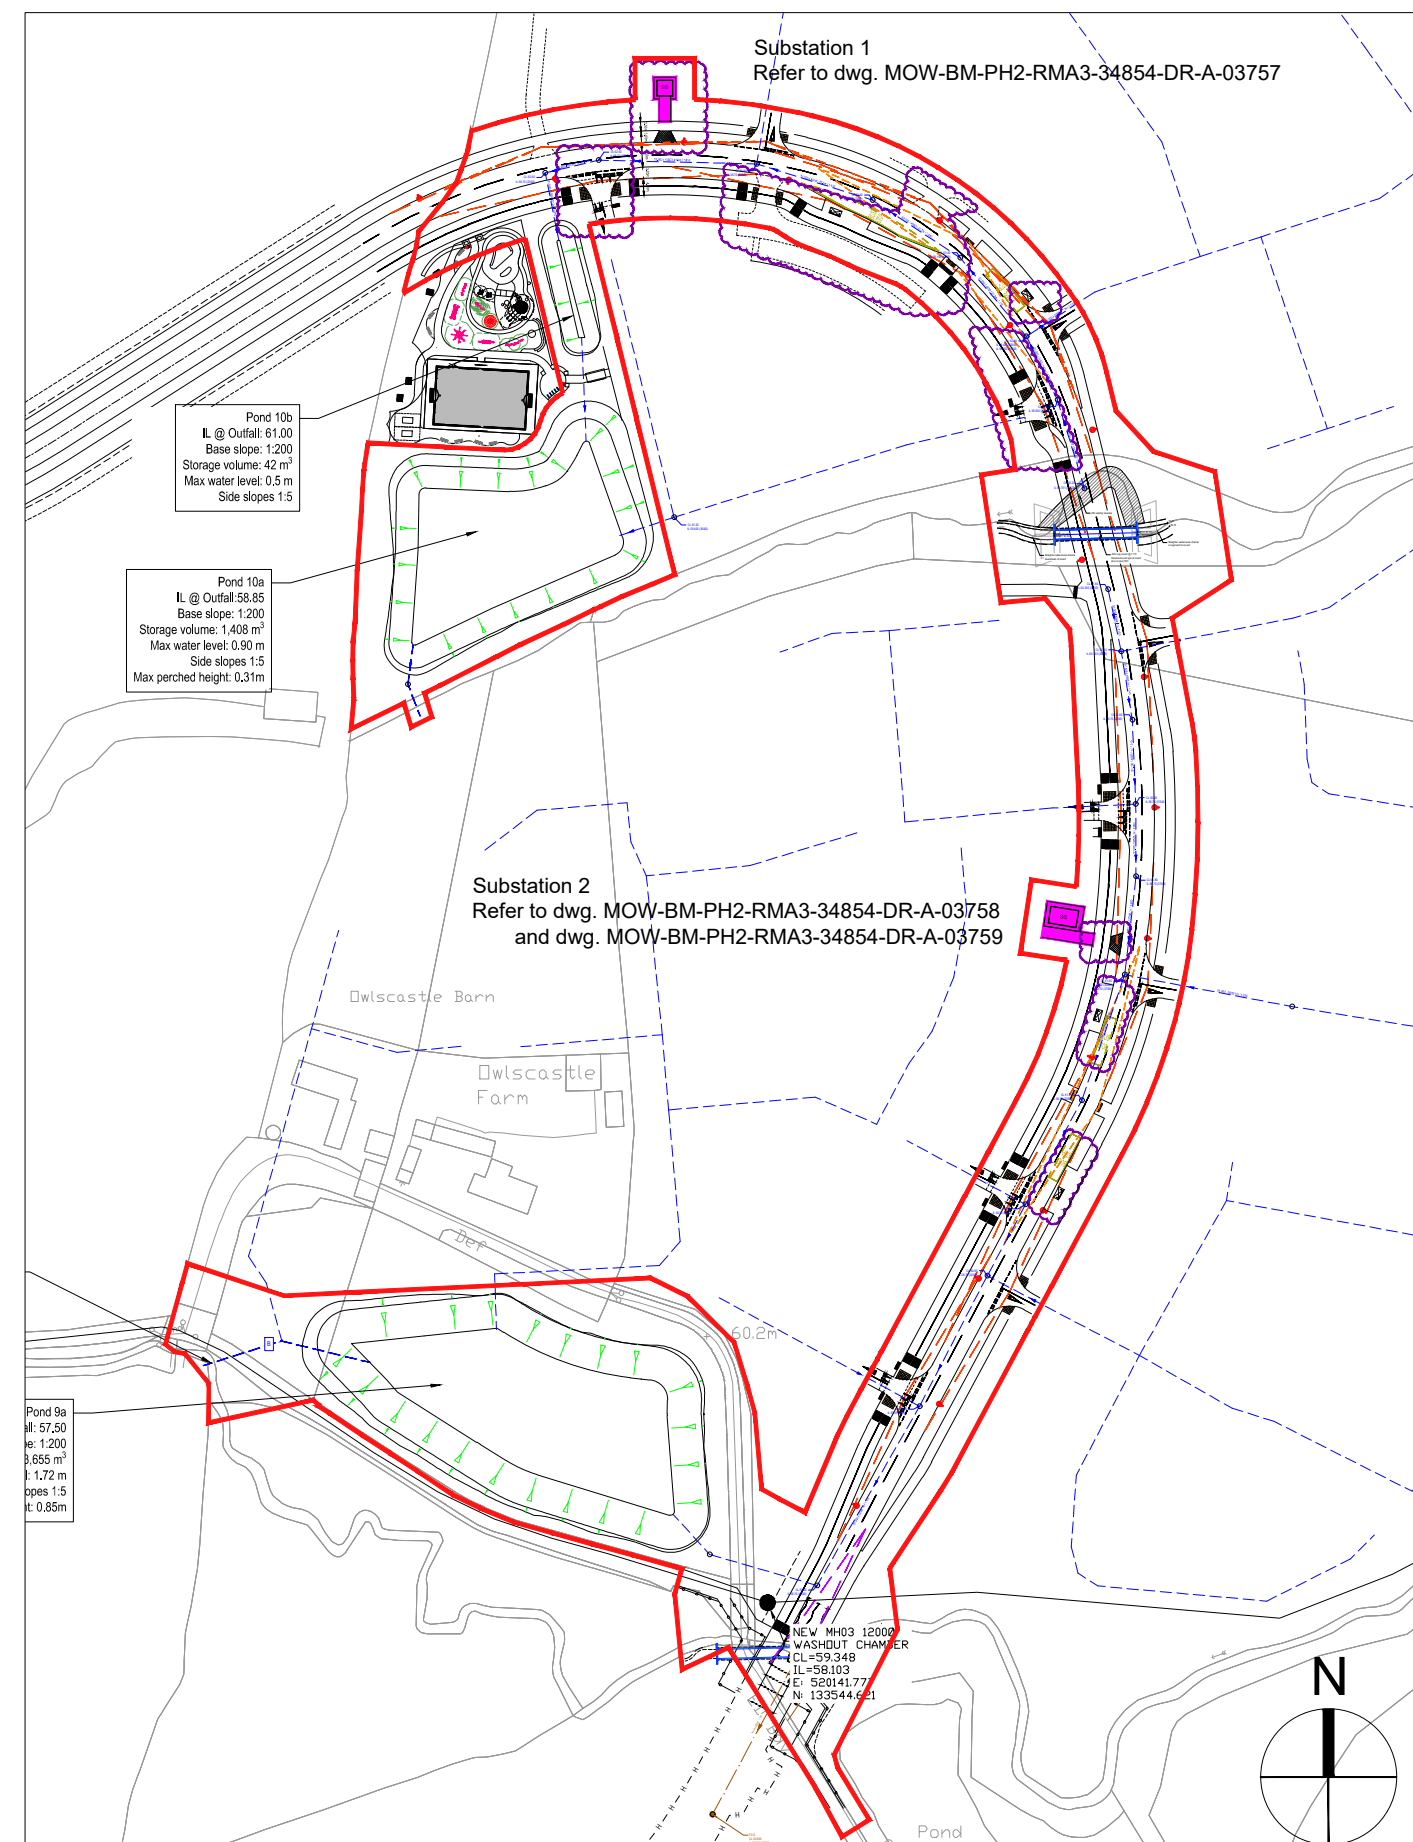
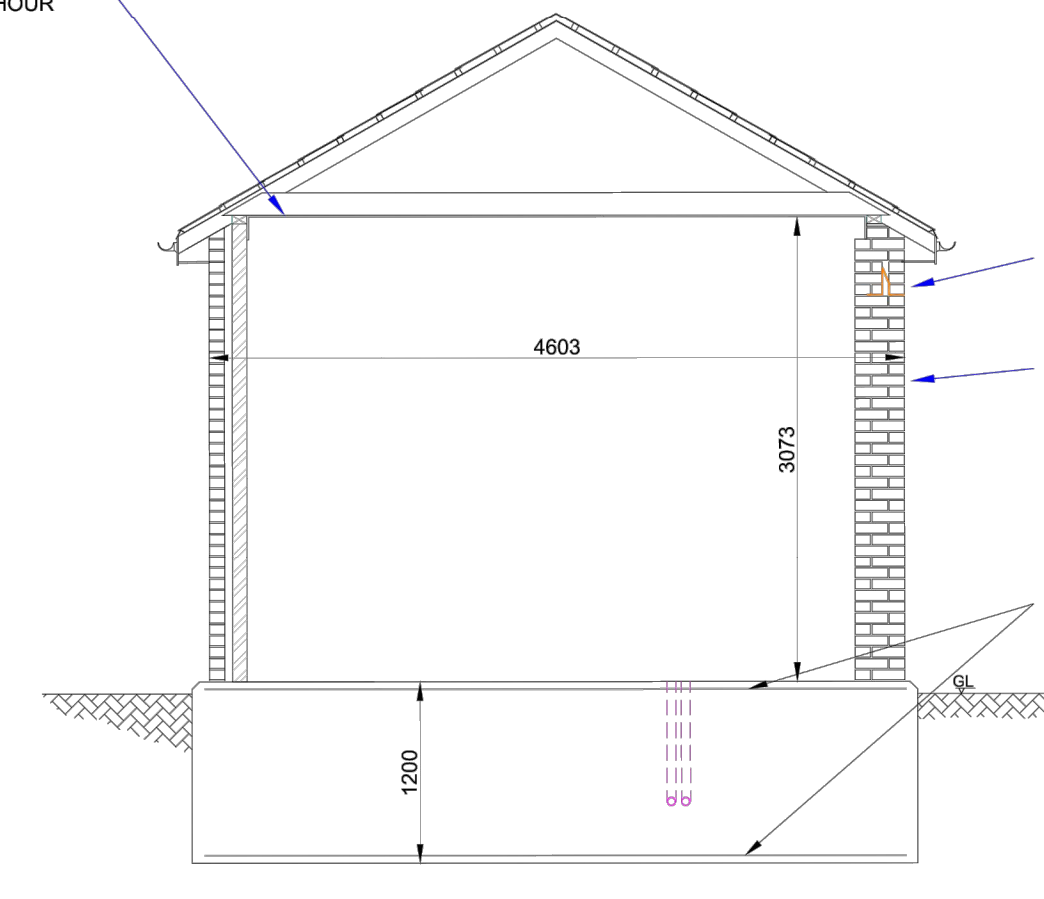
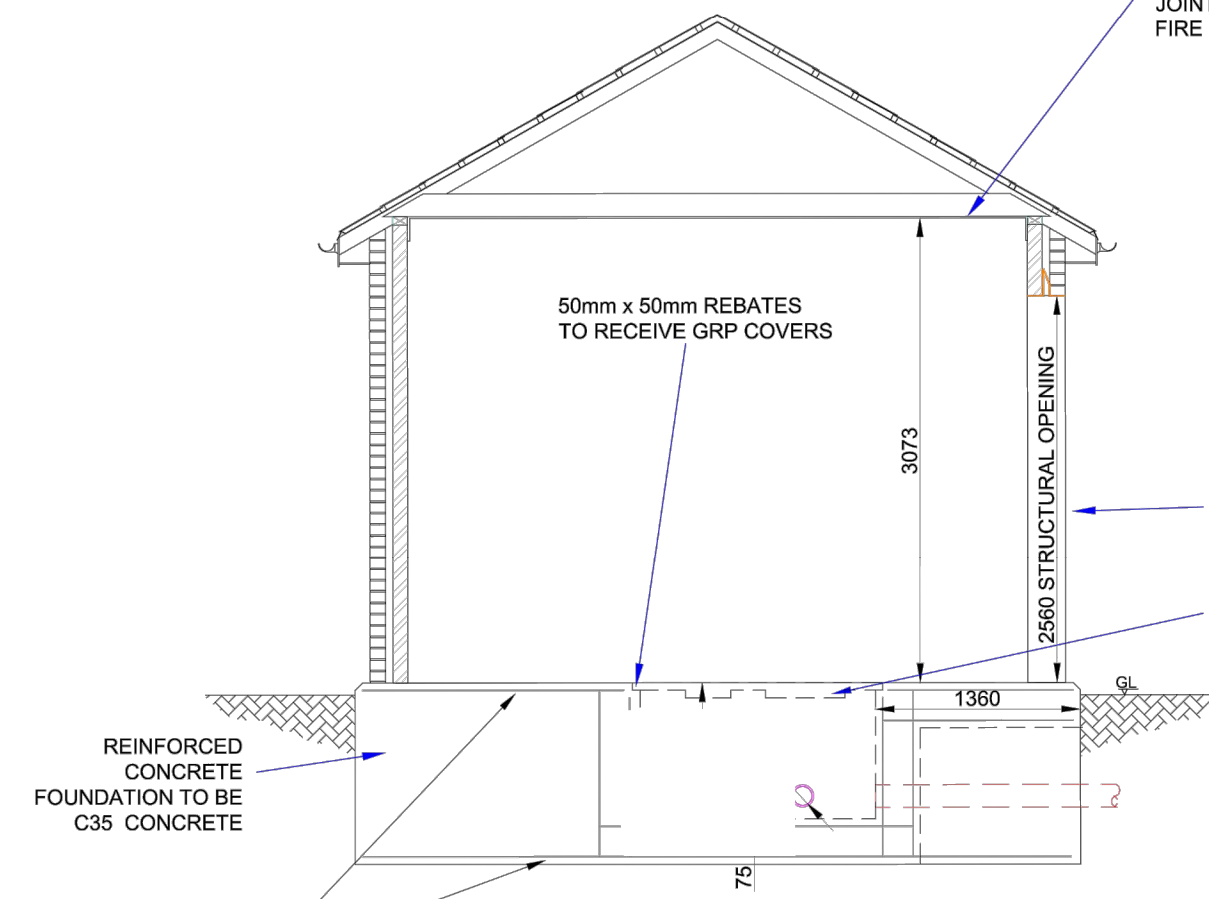
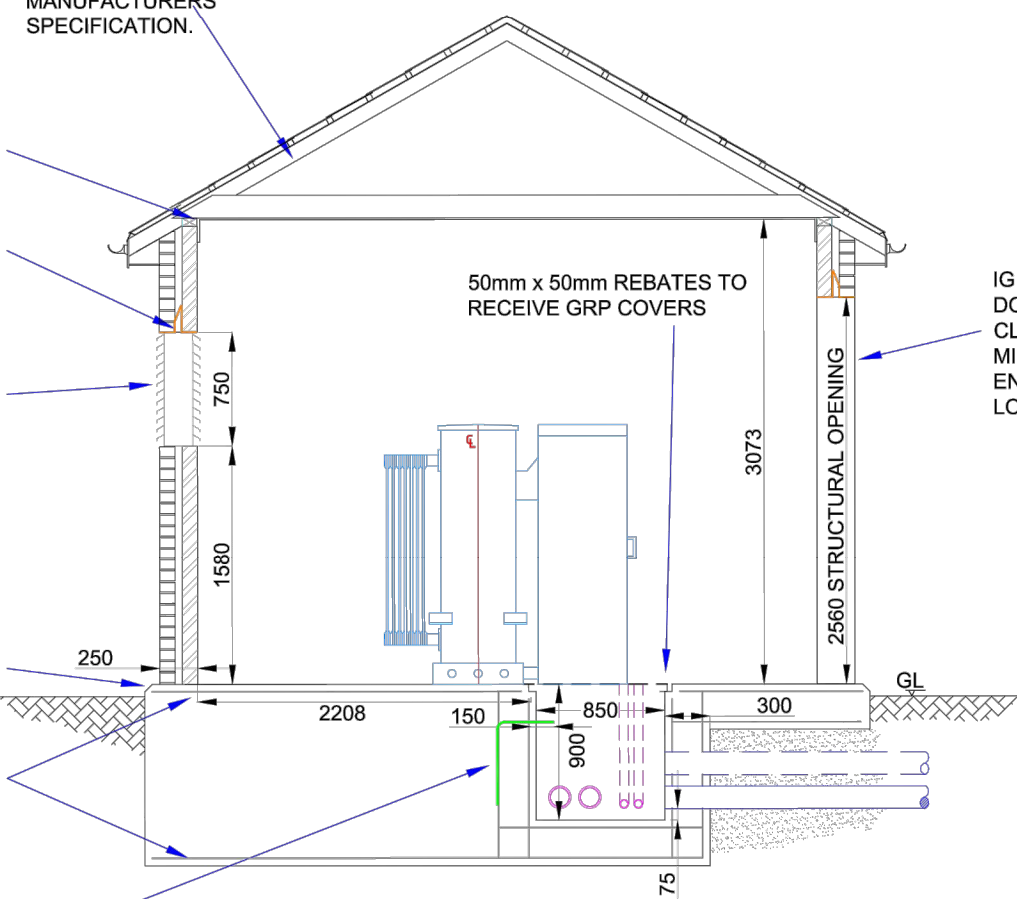
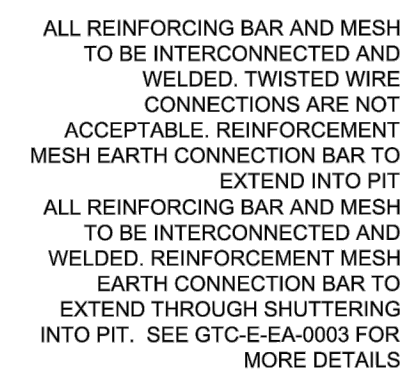
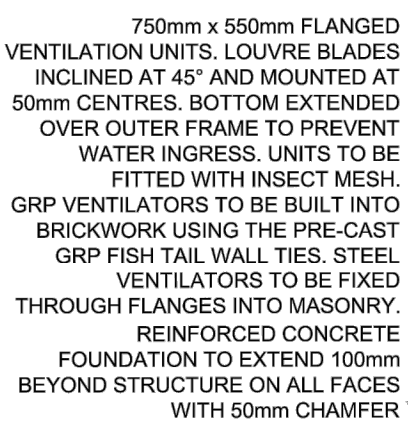
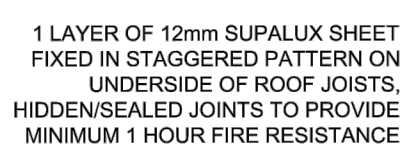
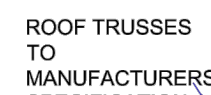
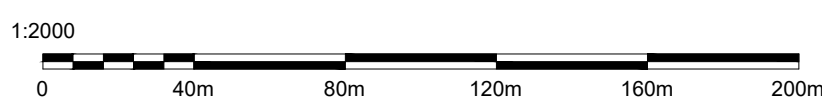


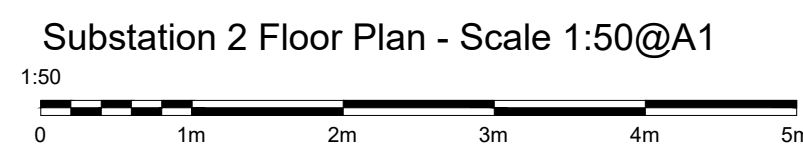




Key

— RMA3 Boundary
— Substation Location

— Substation Location

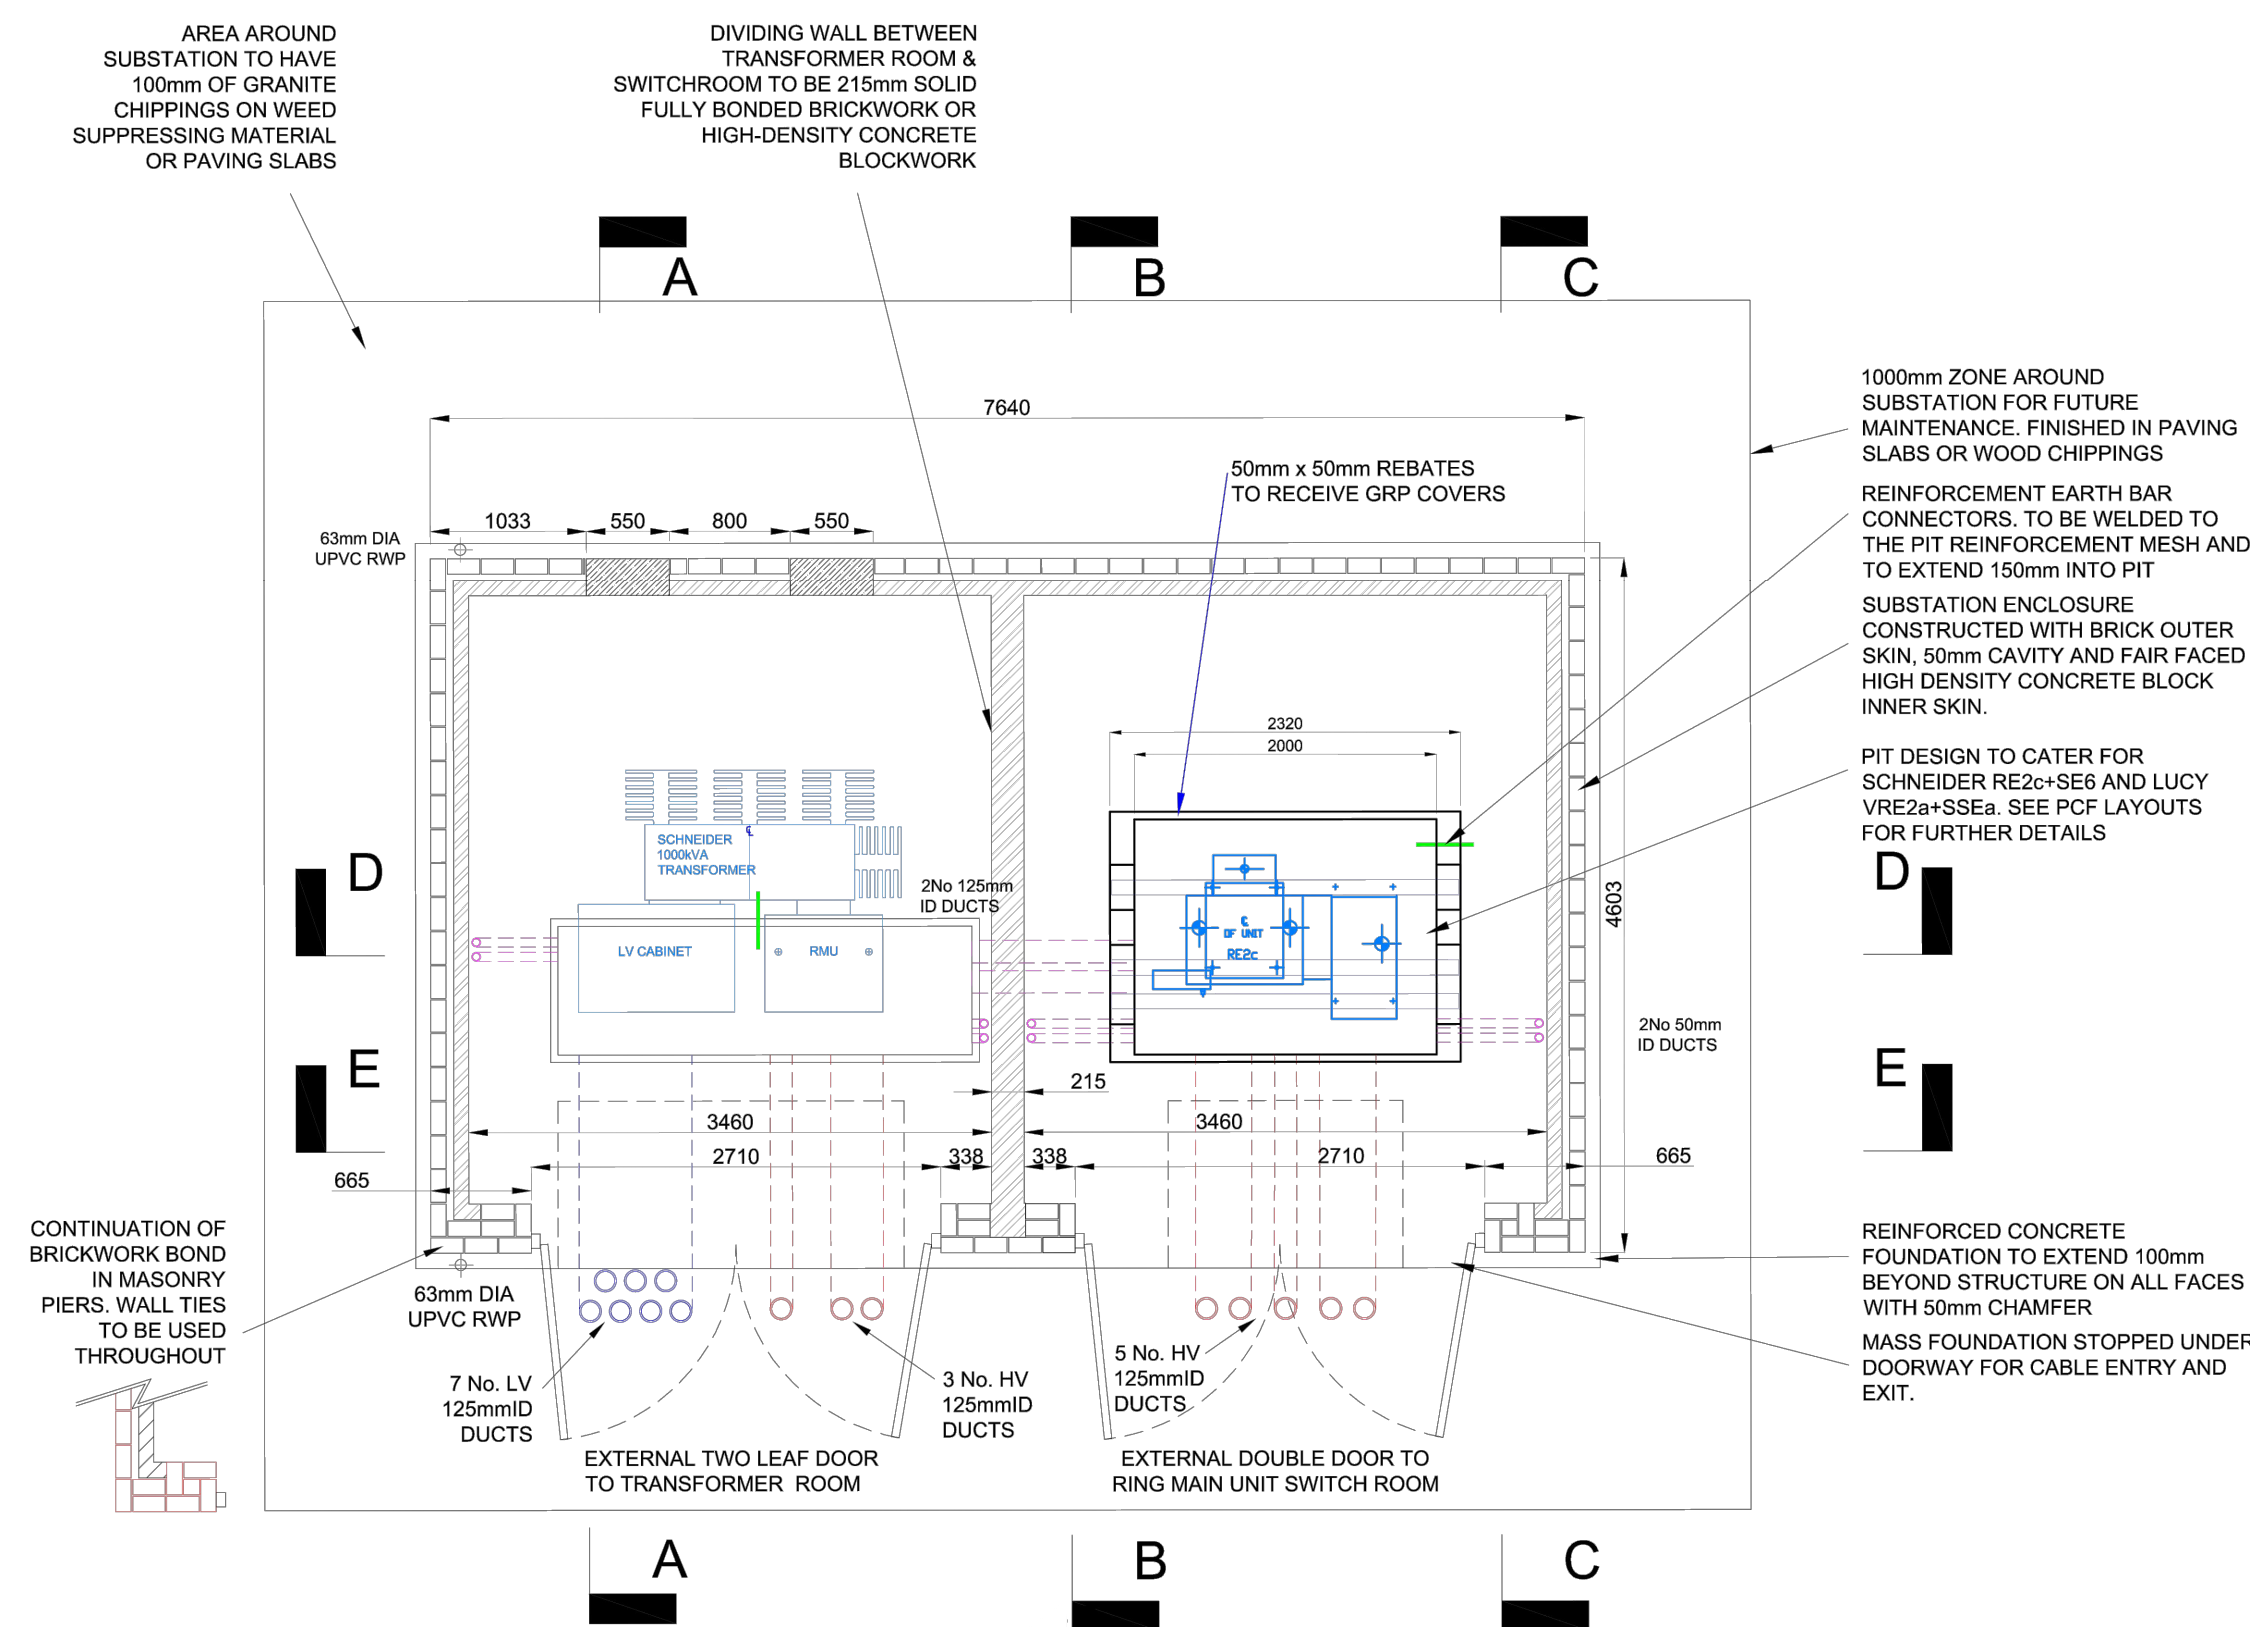

Facing brickwork to elevations : Red buff brick
 Roof : Black slates
 Door and Louvre Colour : Black
 Rainwater Down Pipe : Black

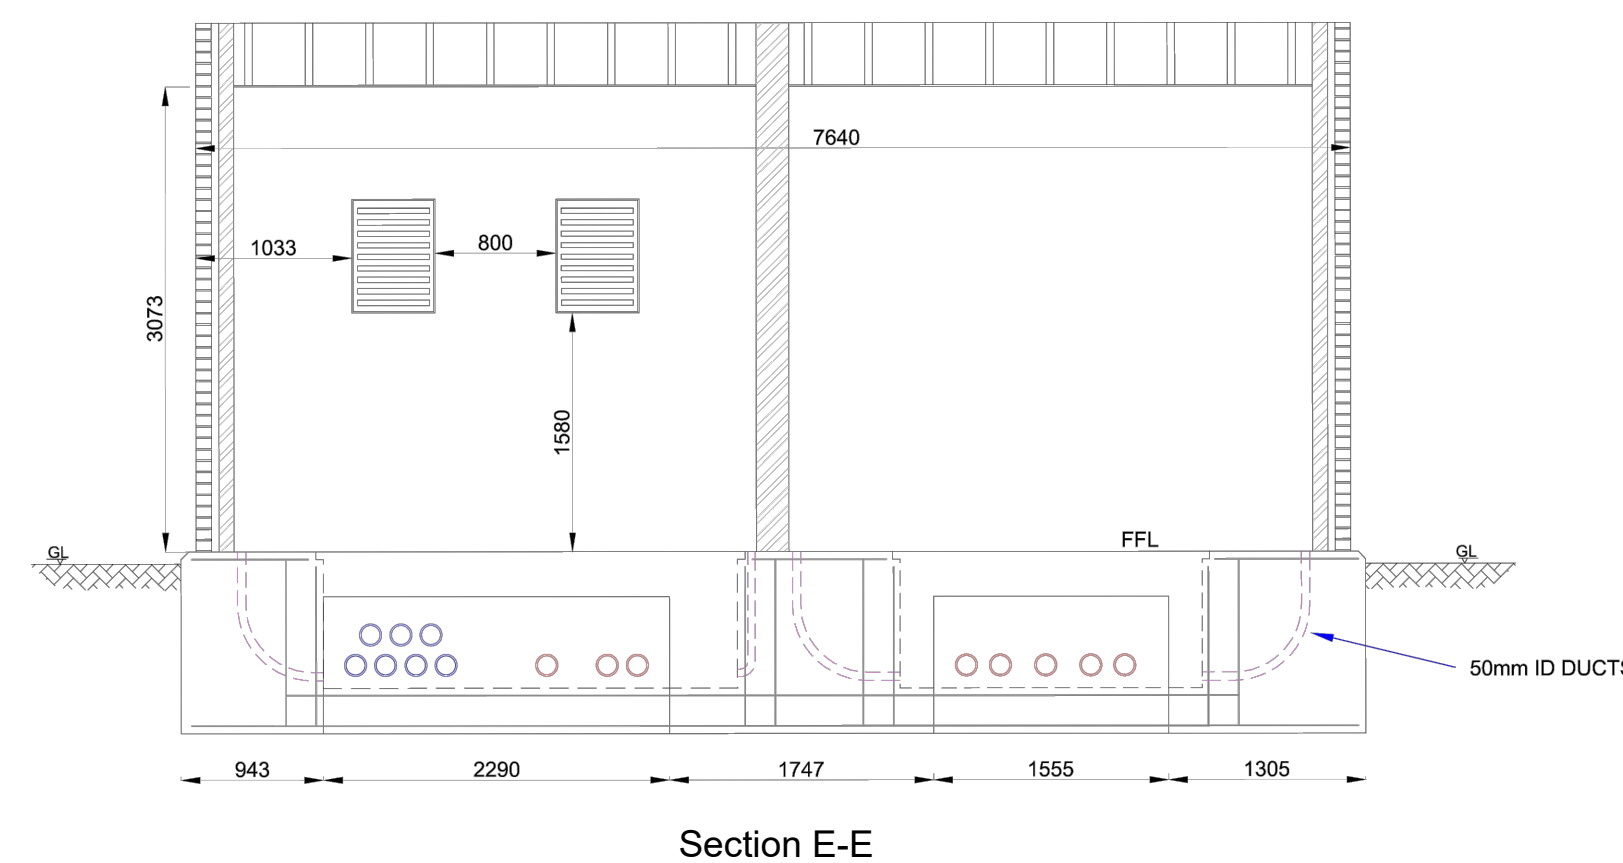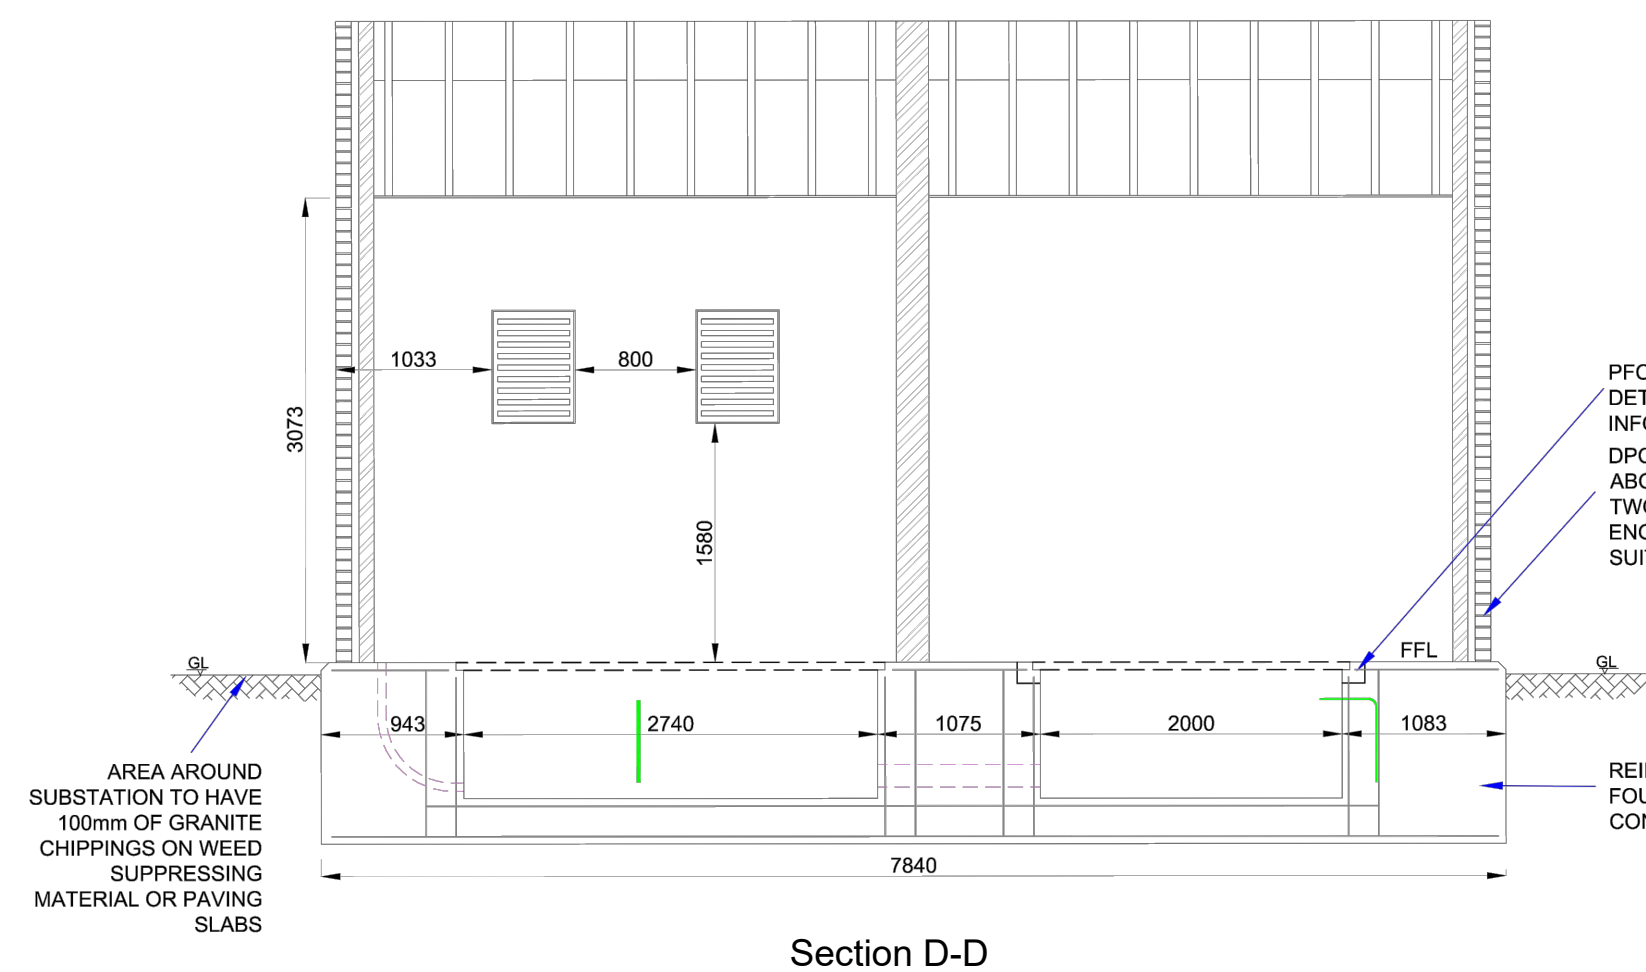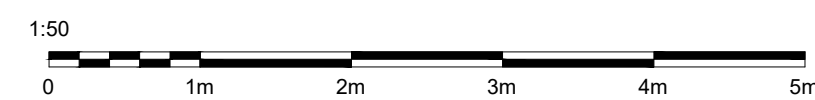

Contractors and consultants are not to scale
dimensions from this drawing

Reproduced by permission of
Ordnance Survey on behalf of HMSO
© CROWN COPYRIGHT and database right 2005
All rights reserved
Ordnance Survey Licence number
AL 1000 17893 Broadway Malayan Limited

Revision	Date	Description

BroadwayMalyan^{BM}

4 Pear Place
London
SE1 8BL
United Kingdom

T: +44 (0)20 7261 4200
F: +44 (0)20 7261 4300
E: lon@BroadwayMalvan.com

2. *Staphylococcus aureus*, *Staphylococcus epidermidis*.

www.BroadwayMalyan.com

Client
Legal & General
(Strategic Land North Horsham) Ltd
Project
Mowbray (Land North of Horsham)

Description
RMA3
Substation 02
Plans and Sections
Proposed

Status Preliminary

Scale	Drawn By	Date
Varies@A1	BM	Mar 2026
Design Number	Drawing Number	Revision
MOW-BM-PH2-RMA3-34854-DR-A-03758		SK02

100mm@A1 Original size Copyright Broadway Malay Limited