




Notes:


1. THE COPYRIGHT OF THIS DRAWING IS VESTED IN ARCHEVOLVE AND IT MAY NOT BE REPRODUCED IN WHOLE OR PART OR USED FOR THE MANUFACTURE OF ANY ARTICLE WITHOUT THE EXPRESS PERMISSION OF THE COPYRIGHT HOLDERS.
2. WORK TO FIGURED DIMENSIONS ONLY.
3. THIS DRAWING IS TO BE READ IN CONJUNCTION WITH ALL RELEVANT ARCHITECT'S, SERVICE ENGINEER'S AND ARCHEVOLVE AND SPECIFICATIONS.

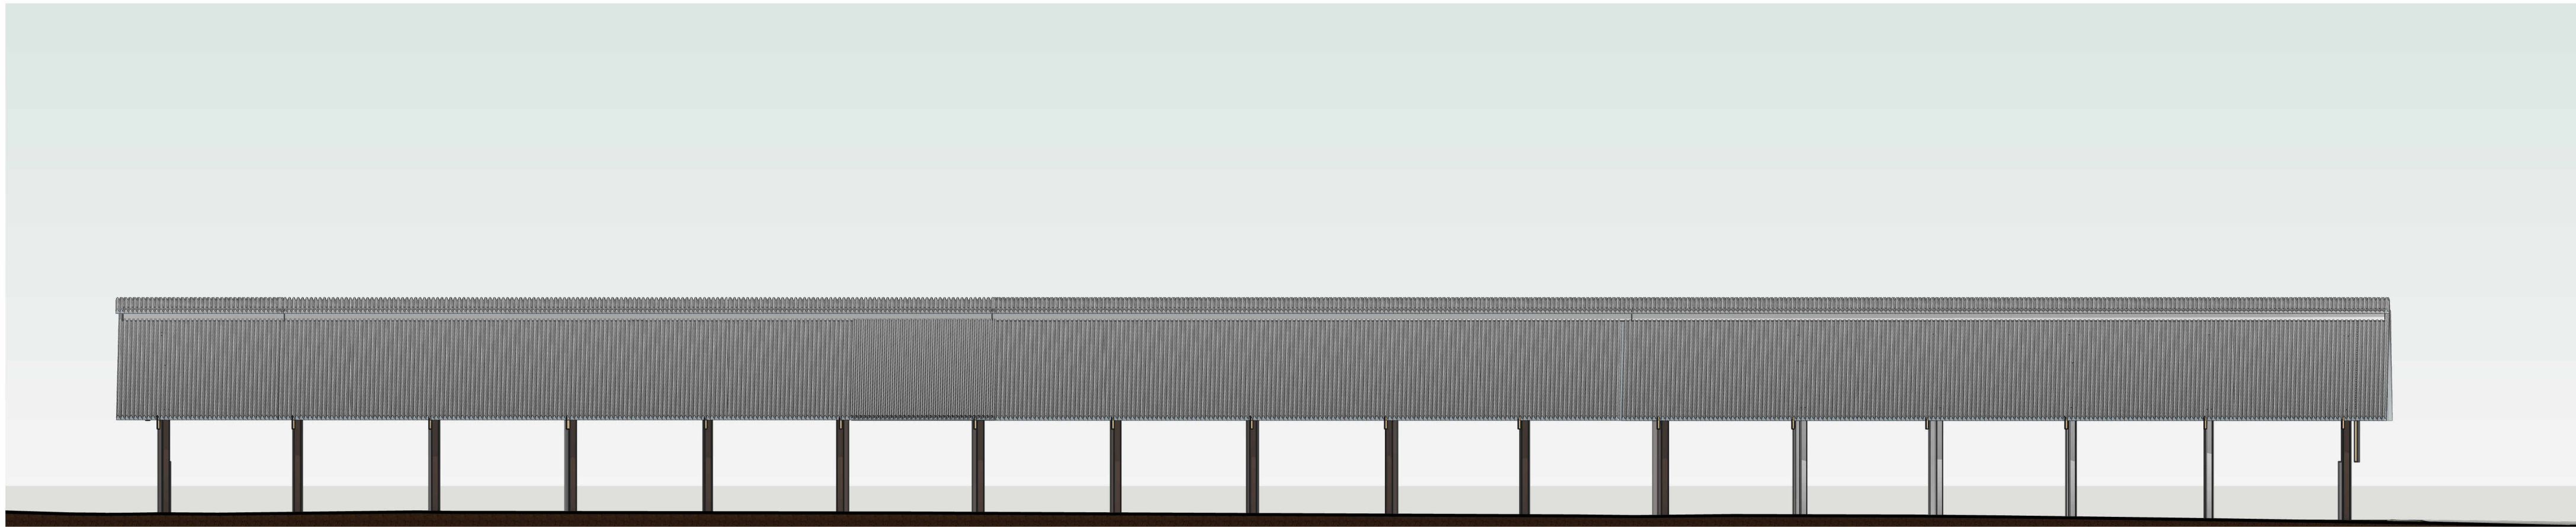

Existing (East) Elevation  
1 : 100




Existing (West) Elevation  
1 : 100

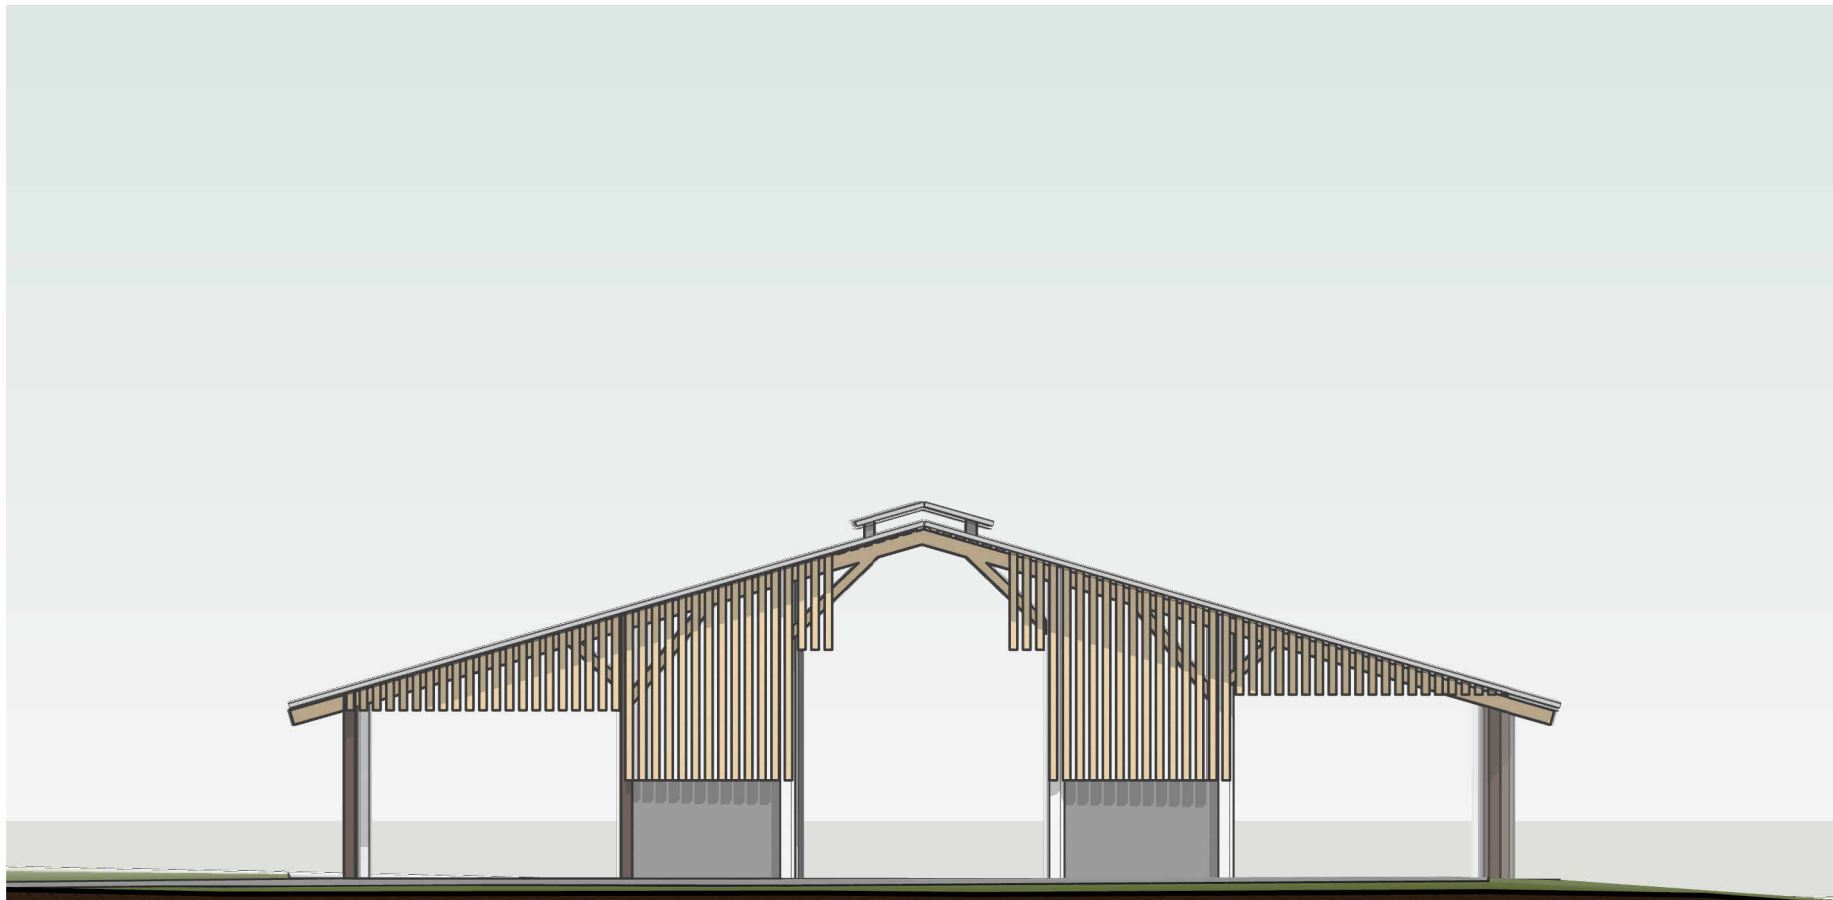

Existing (North) Elevation  
1 : 100



Existing (South) Elevation  
1 : 100

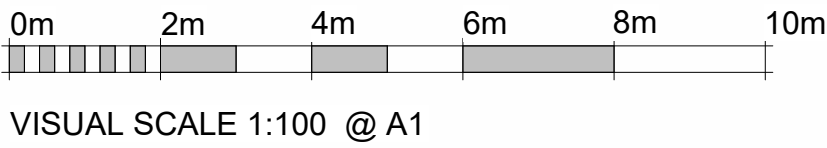

| Revision Number            | Revision Description | Issued by | Revision Date |
|----------------------------|----------------------|-----------|---------------|
| DATE: STATUS: SHEET SIZE:  |                      |           |               |
| 29/12/25 PLANNING ISSUE A1 |                      |           |               |
| SCALE: DRAWN: CHECKED:     |                      |           |               |
| 1 : 100 AP                 |                      |           |               |
| CLIENT: SITE ADDRESS:      |                      |           |               |
| Church Barn Properties Ltd |                      |           |               |

DRAWING:

Conversion of Wood Frame Barn

TITLE:

Existing Elevations

PROJECT NO:

HoleStBarn

DRAWING NO:

APC/119/ 25/10

REVISION:

ARCHEVOLVE

// design @archevolve.co.uk

// www. archevolve.co.uk

// 07830 325566

