


Proposed (East) Elevation
1 : 100

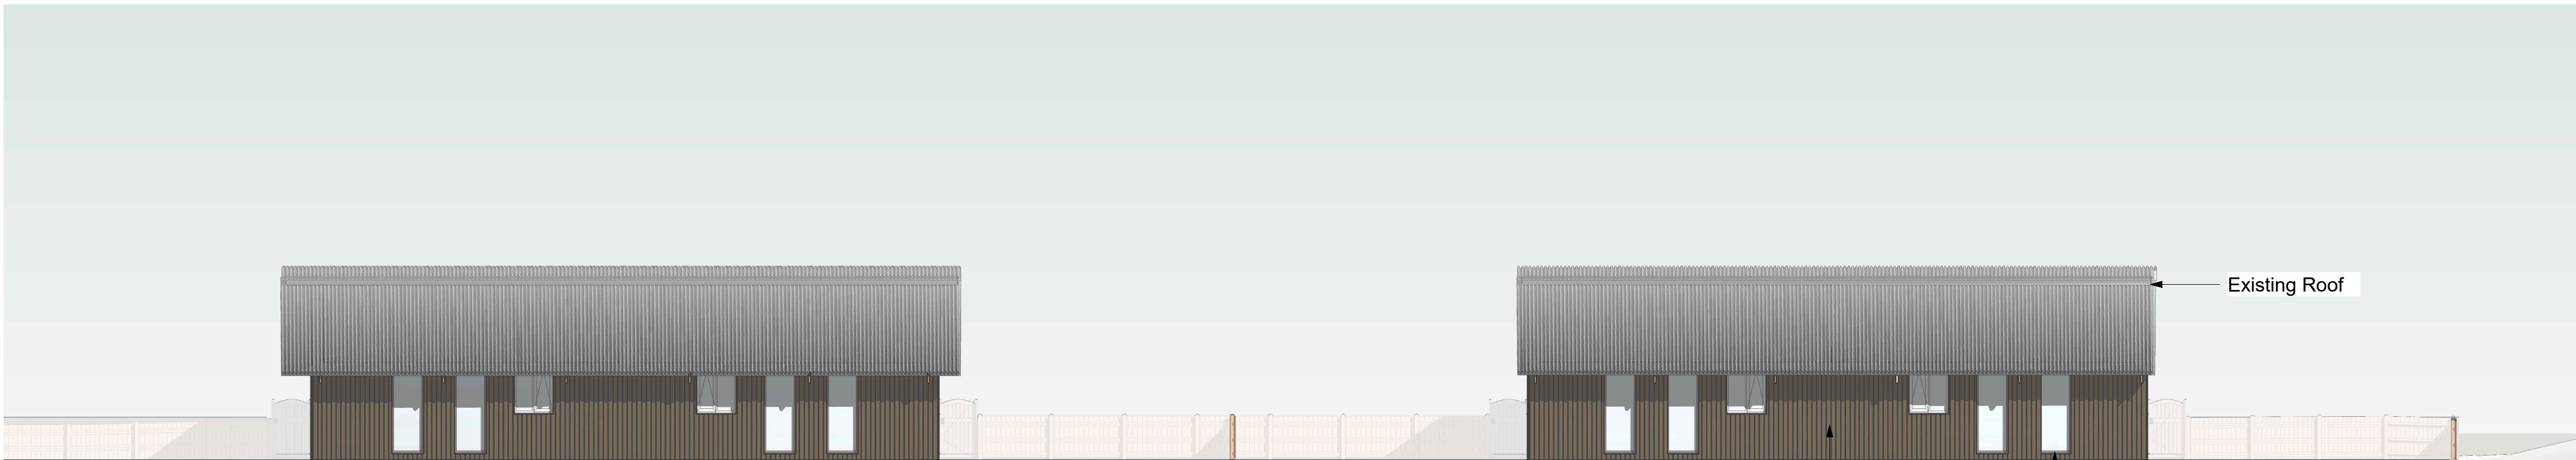


Proposed (West) Elevation
1 : 100



Proposed (North) Elevation
1 : 100



Proposed (South) Elevation
1 : 100

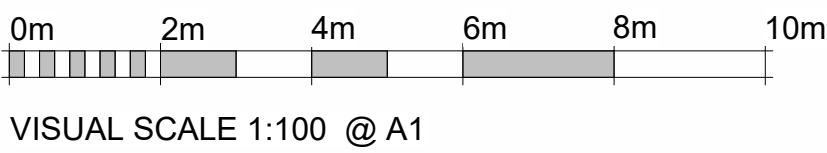

Notes:

1. THE COPYRIGHT OF THIS DRAWING IS VESTED IN ARCHEVOLVE AND IT MAY NOT BE REPRODUCED IN WHOLE OR PART OR USED FOR THE MANUFACTURE OF ANY ARTICLE WITHOUT THE EXPRESS PERMISSION OF THE COPYRIGHT HOLDERS.
2. WORK TO FIGURED DIMENSIONS ONLY.
3. THIS DRAWING IS TO BE READ IN CONJUNCTION WITH ALL RELEVANT ARCHITECT'S, SERVICE ENGINEER'S AND ARCHEVOLVE AND SPECIFICATIONS.

Revision Number	Revision Description	Issued by	Revision Date
DATE:	STATUS:	SHEET SIZE:	
29/12/25	PLANNING ISSUE	A1	
SCALE:	DRAWN:	CHECKED:	
1 : 100	AP		
CLIENT:		SITE ADDRESS:	
Church Barn Properties Ltd			

DRAWING: Conversion of Wood Frame Barn
TITLE: Proposed Elevations
PROJECT NO: HoleStBarn
DRAWING NO: APC/119/ 25/15
REVISION:

ARCHEVOLVE
// design @archevolve.co.uk
// www. archevolve.co.uk
// 07830 325566
CIAT
CHARTERED PRACTICE