


Notes:

1. THE COPYRIGHT OF THIS DRAWING IS VESTED IN ARCHEVOLVE AND IT MAY NOT BE REPRODUCED IN WHOLE OR PART OR USED FOR THE MANUFACTURE OF ANY ARTICLE WITHOUT THE EXPRESS PERMISSION OF THE COPYRIGHT HOLDERS.


2. WORK TO FIGURED DIMENSIONS ONLY.

3. THIS DRAWING IS TO BE READ IN CONJUNCTION WITH ALL RELEVANT ARCHITECT'S, SERVICE ENGINEER'S AND ARCHEVOLVE AND SPECIFICATIONS.


Revision Number	Revision Description	Issued by	Revision Date
DATE: STATUS: SHEET SIZE:			
01/29/26 PLANNING ISSUE A1			
SCALE: DRAWN: CHECKED:			
As indicated AP			
CLIENT: SITE ADDRESS:			
Church Barn Properties Ltd			

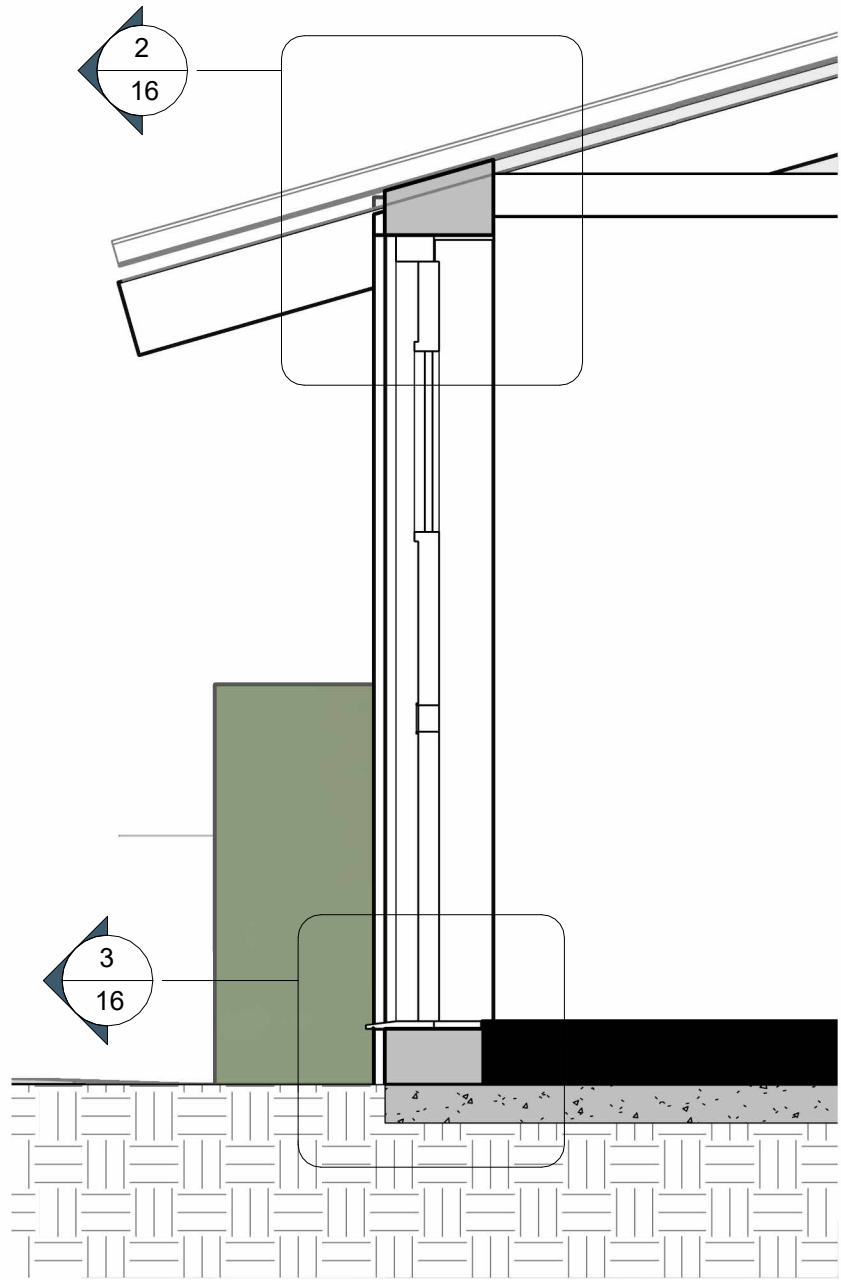

Key Section
1 : 20

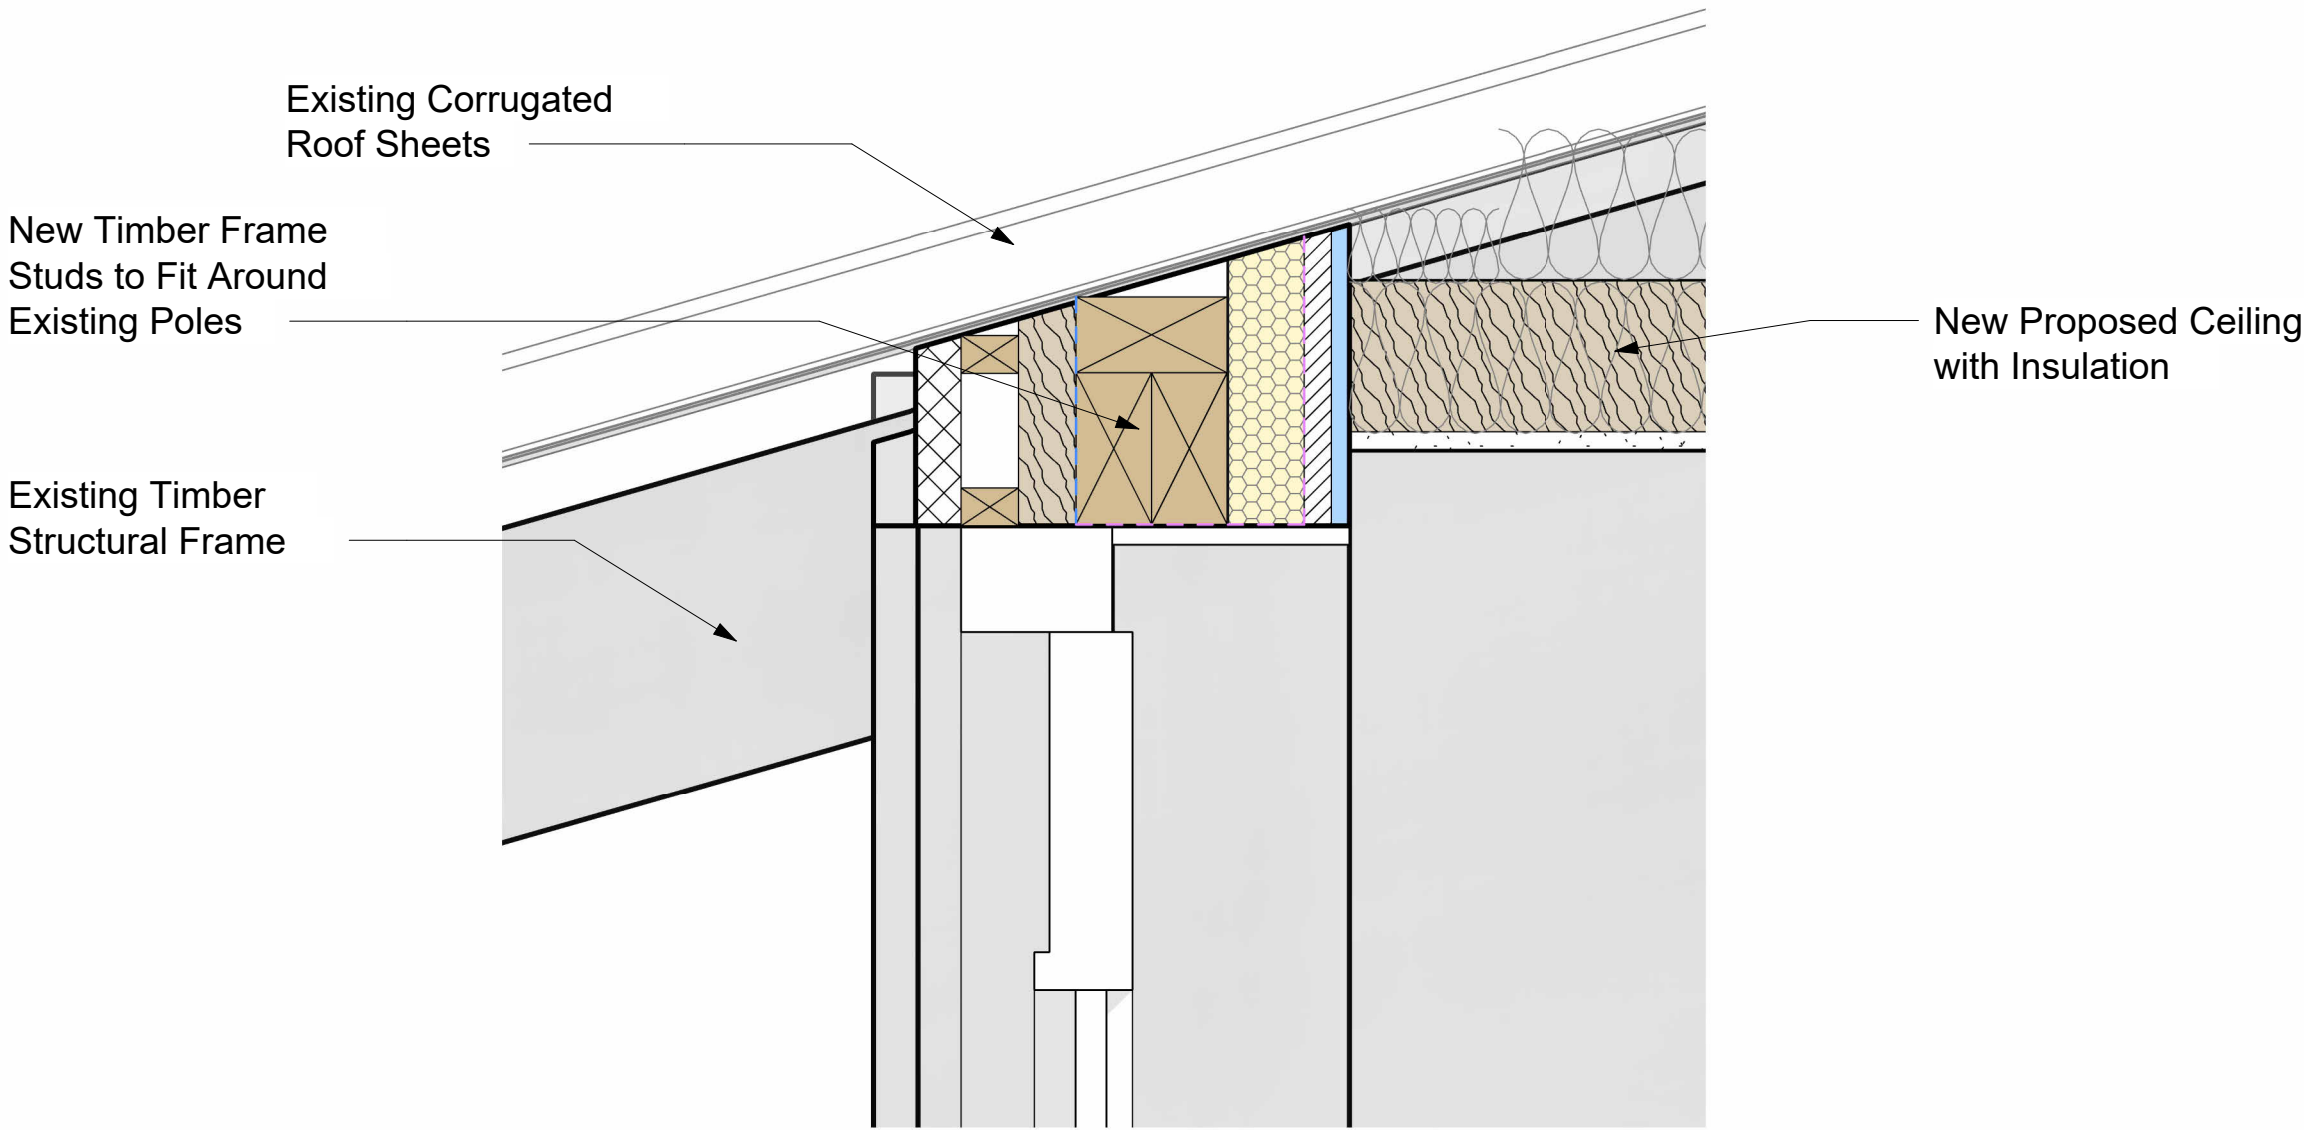


Proposed Eaves Detail
1 : 5

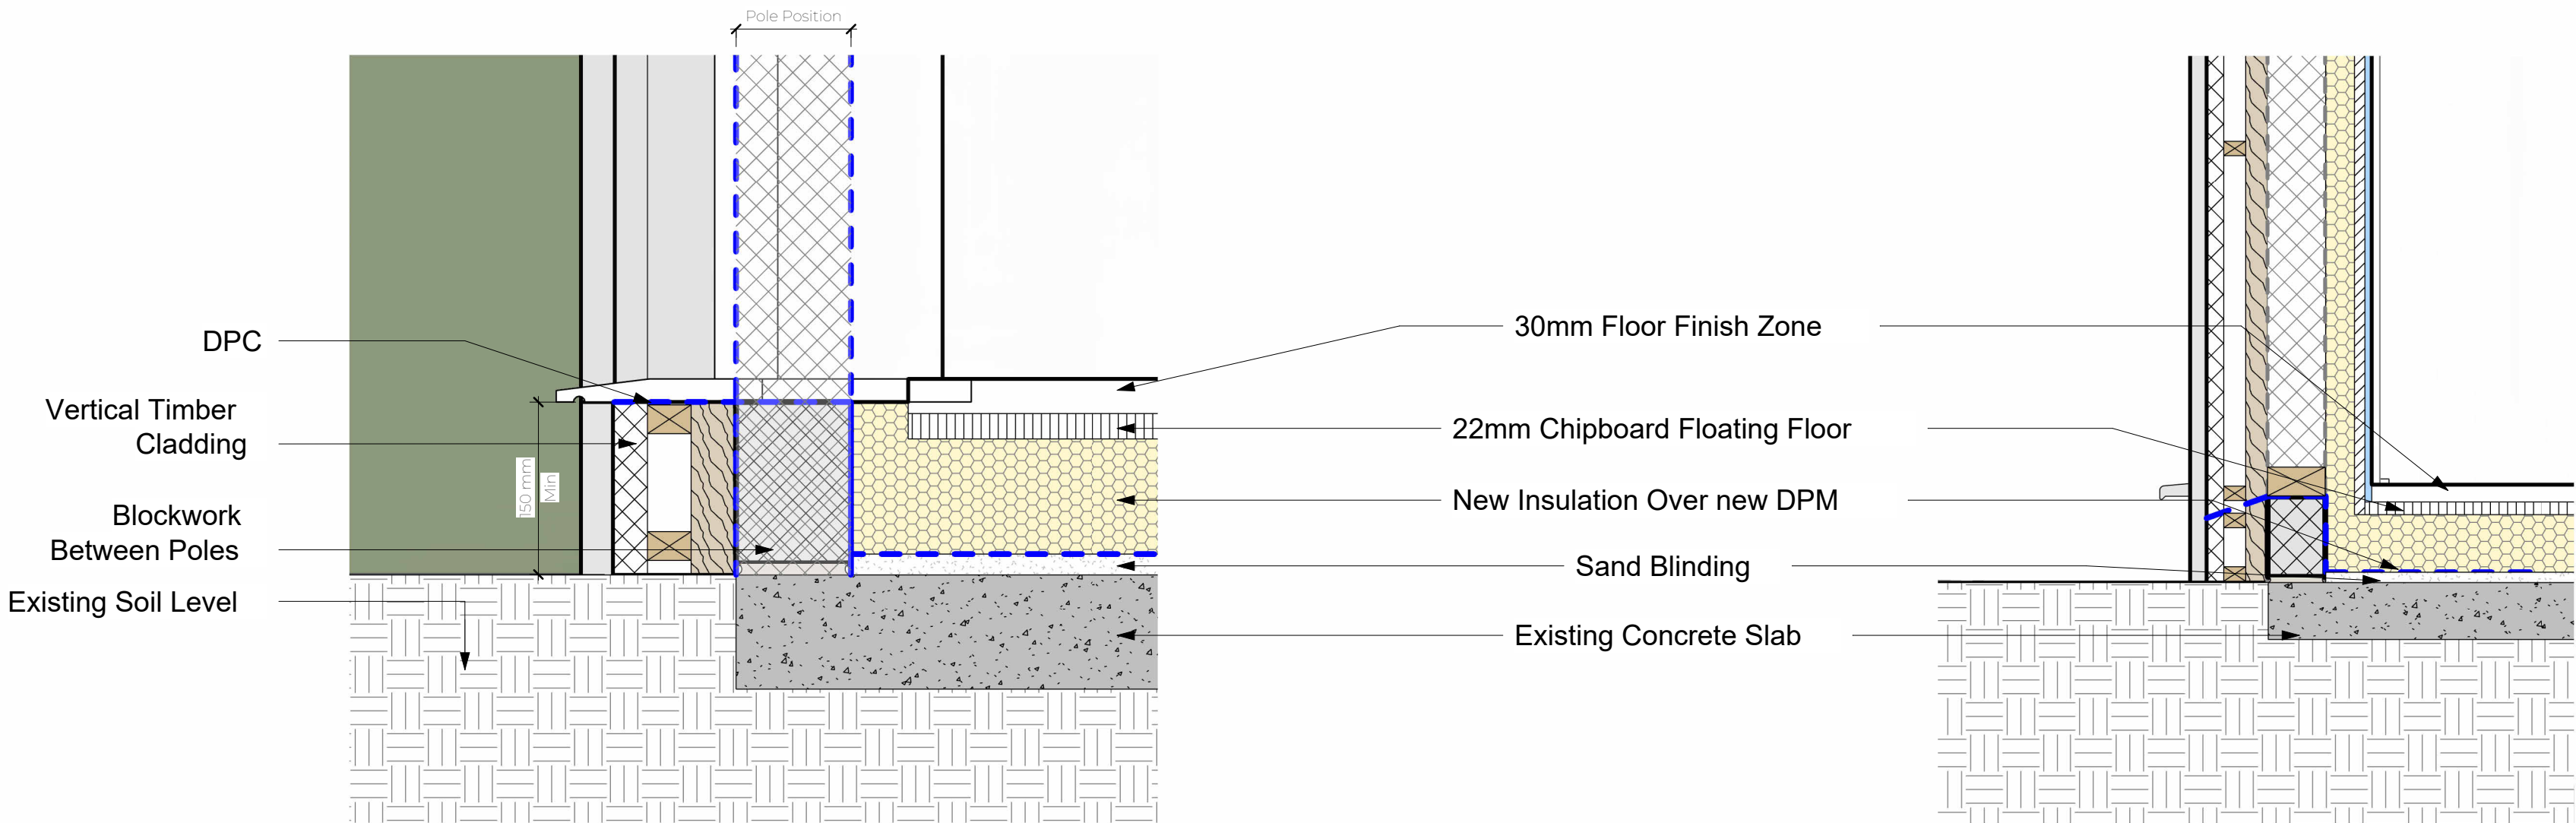


Door Thresold Detail
1 : 5


Typical Slab Detail
1 : 10

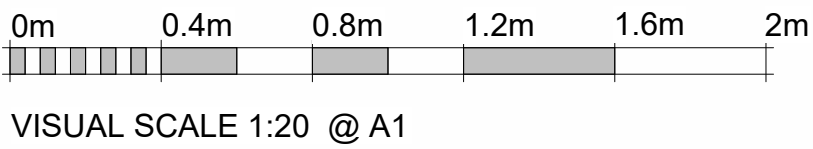

VISUAL SCALE 1:20 @ A1

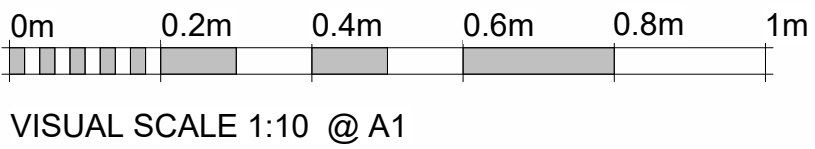

VISUAL SCALE 1:10 @ A1

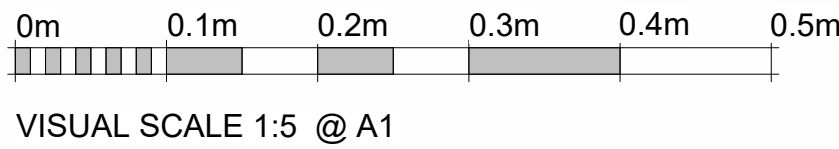

VISUAL SCALE 1:5 @ A1

DRAWING:

Conversion of Wood
Frame Barn

TITLE:

Typical Details

PROJECT NO:

HoleStBarn

DRAWING NO:

APC/119/ 25/16

REVISION:



ARCHEVOLVE

 // design @archevolve.co.uk

 // www. archevolve.co.uk

 // 07830 325566

