


Henfield Lodge Woodmancote

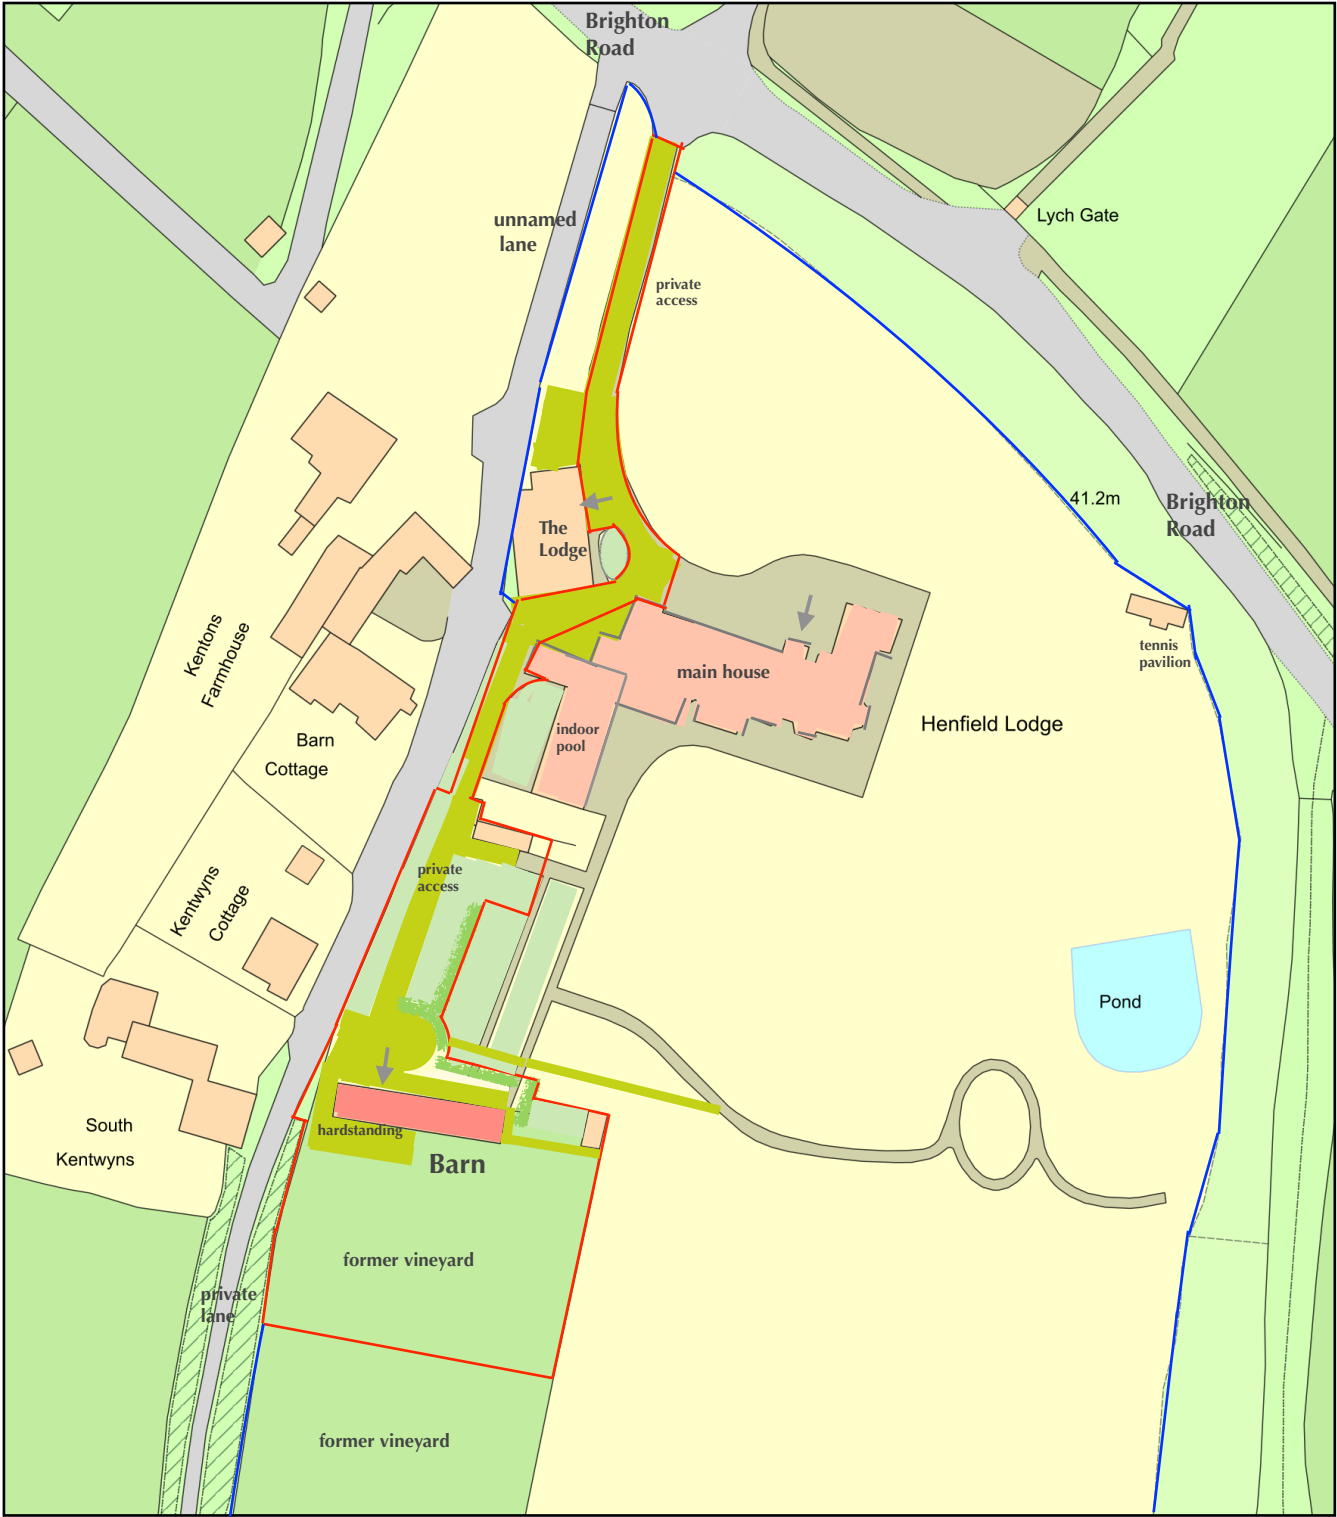

Plan Produced for: David Hutchison

Plan Reference Number: TQRQM21096145233364

Scale: 1:1250 @ A4

Proposed Barn Conversion LOCATION PLAN 1.1250 at A4 0283_01