| REV: | DRAWN: | DETAILS: | DATE: |
|---|---|---|---|
| v01 | DS | Revised for validation. | Jan 2025 |

GENERAL NOTES
This drawing is to be read in conjunction with all relevant Architects, Engineers and specialists drawings as relevant and as noted.

All figured dimensions are to be checked on site as relevant prior to construction or fabrication. Do not scale from this or any other drawing provided. Any dimensional anomalies are to be brought to the attention of the designer.




## EXISTING SITE / BLOCK PLAN
Scale 1:200@A1




## EXISTING GROUND FLOOR
Scale 1:50@A1

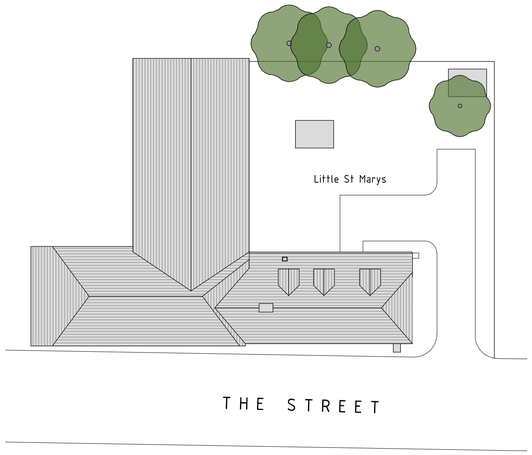


## EXISTING FIRST FLOOR
Scale 1:50@A1

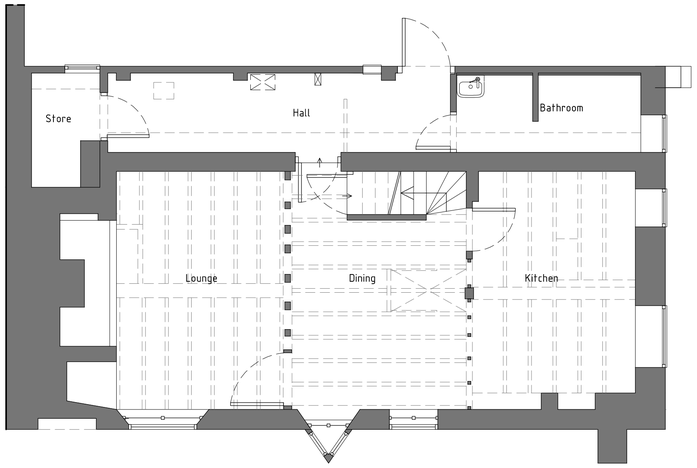

## EXISTING FRONT ELEVATION (The St)
Scale 1:50@A1



## EXISTING SIDE ELEVATION
Scale 1:50@A1

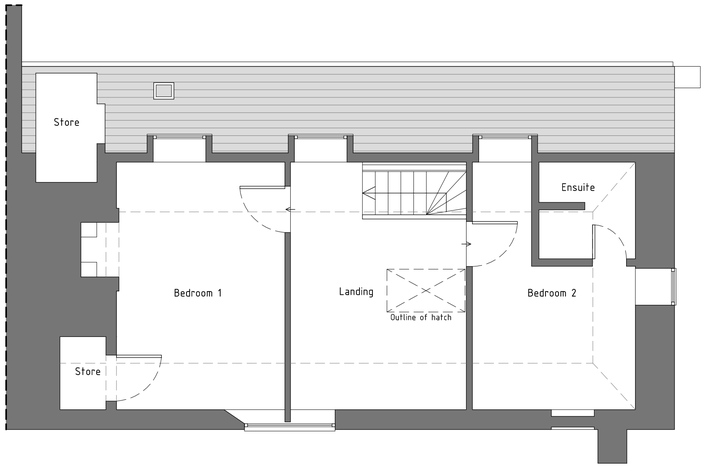

## EXISTING REAR ELEVATION
Scale 1:50@A1




## EXISTING SECTION A-A
Scale 1:50@A1

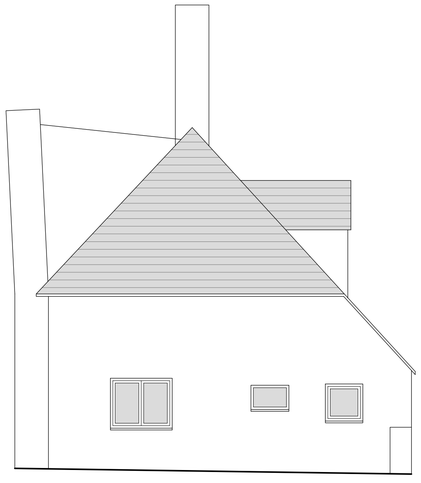0m 1m
Scale 1:20@A1

0m 5m
Scale 1:50@A1

0m 20m
Scale 1:200@A1

| | |
|---|---|
| TITLE: | Existing Drawings |
| CLIENT: | Diana Stewart |
| PROJECT: | Refurbishment |
| LOCATION: | St Mary's House, Bramber, BN44 3WU |
| DRAWN BY: | DS |
| CHECKED BY: | - |
| SCALE: | As Noted |
| SIZE: | A1 |
| DATE: | © September 2024 |
| STAGE: | Survey |
| DRG NO: | **24001/010** |
| REV: | **v01** |