
Ordnance Survey
UKmapcentre.com

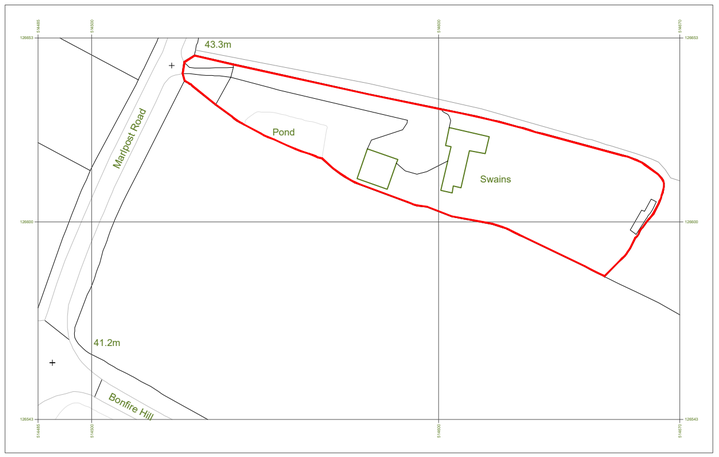


Serial number: 280309
© Crown copyright and database right 2024
Ordnance Survey licence AC0000848283
Reproduction in whole or in part is prohibited
without the prior permission of Ordnance Survey.


0 10 20 30 40 50
metres

NORTH


Location Plan
1:1250 | EXISTING

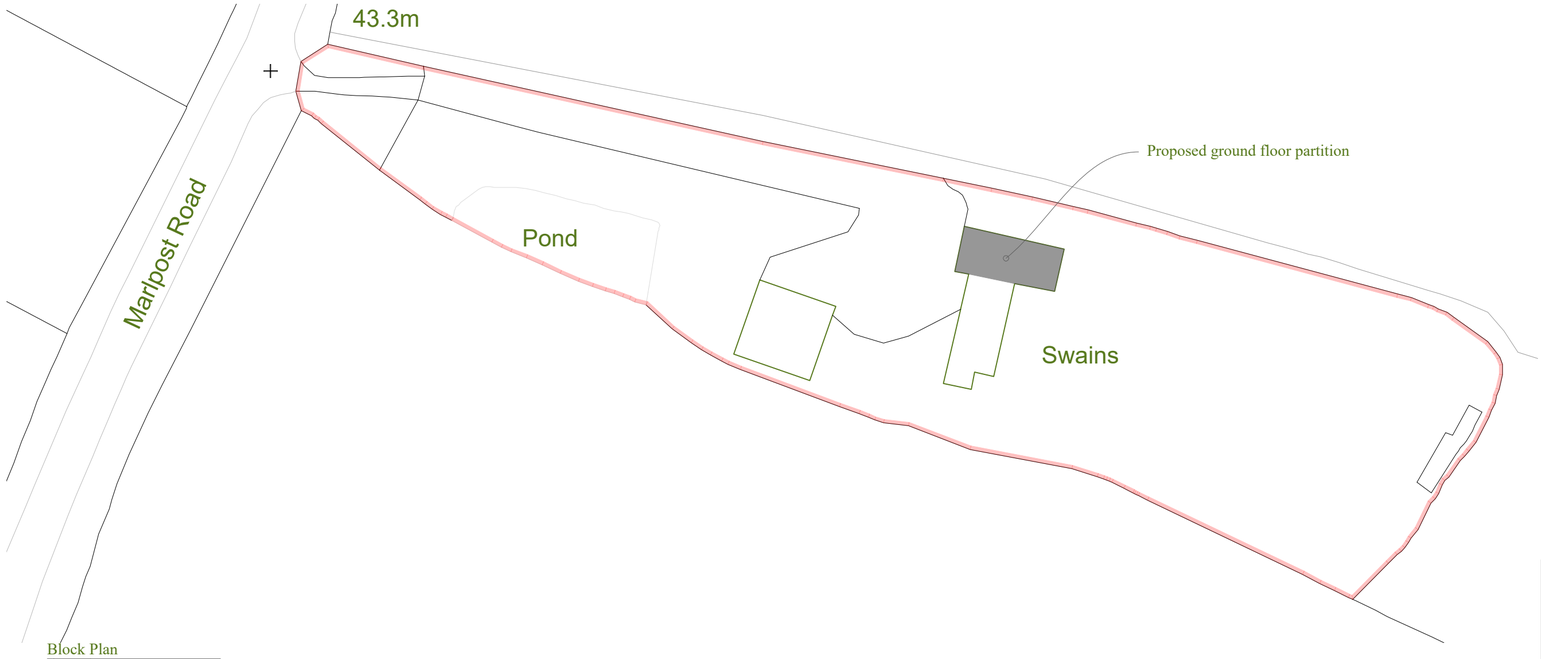

Block Plan
1:500 | EXISTING

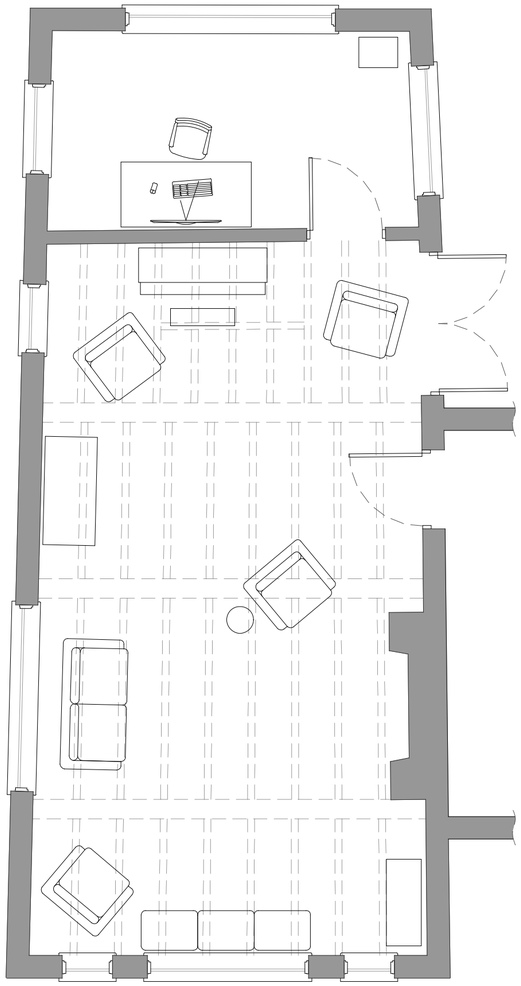


Partial Floor Plan
1:50 | EXISTING

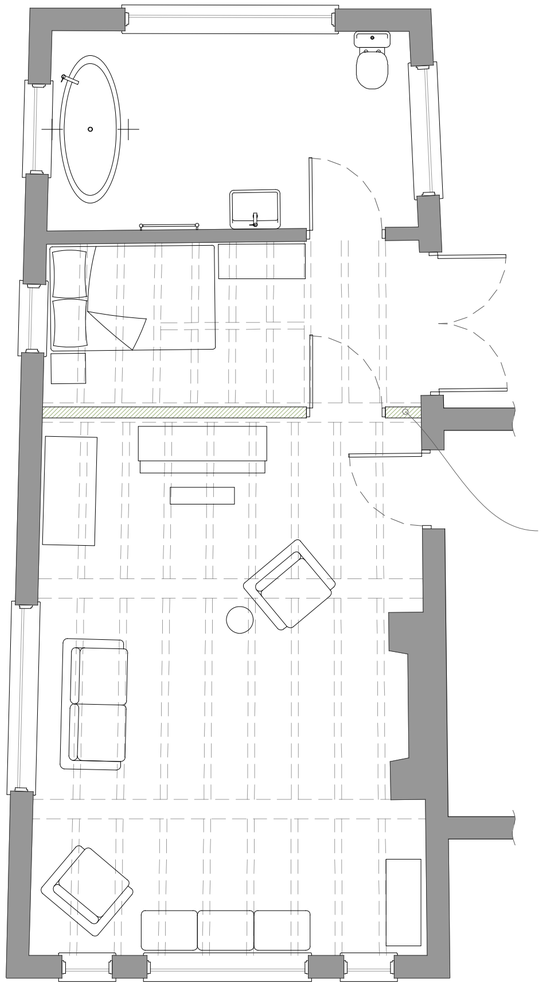

Proposed modern timber stud partition to be located beneath existing beam. Beam to remain visible to both sides. Wall to be filled with accoustic insulation with plasterboard over to both sides, plaster skim finish and decorated to clients requirements.

Partial Floor Plan
1:50 | PROPOSED

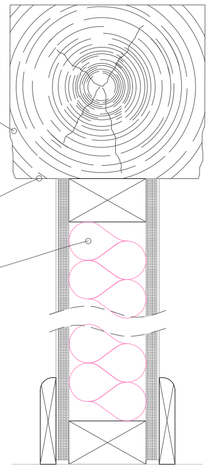

New wall section
1:5 | INDICATIVE

This drawing is the copyright of Manorwood Construction Ld but may be used for planning purposes by the Local Authority without breach of copyright.

Do not scale from this drawing unless for Local Authority planning purposes.

All dimensions must be checked on site prior to commencement of works.

Construction (Design and Management) Regulations 2015

This drawing is intended for Planning purposes only and as such does not highlight residual design related health and safety risks.

This information can be provided on request; however, it is anticipated that the full extent of residual risks will be identified during the detailed Building Regulations or construction design Status and prior to construction works commencing on site.

All responsibilities and duties of Principle Designer as stated within the above regulations now revert to the client unless Manorwood are appointed to undertake Building Regulations or construction drawings.

MANORWOOD
building on tradition

Suite 114
26 The Hornet
Chichester
West Sussex
PO19 7BB

tel: 01243 201 102
email: enquiries@manorwood.co.uk
web: www.manorwood.co.uk

Address	Swains, Marlpost Road, Southwater, Horsham, RH13 9BY
Drawing No.	2301SW_R0.0_000
Scale @ A2	As Indicated
Job No.	2301SW_R0.0
Drawn By	MD
Checked By	BK
Drawn On	21.02.2024
Issued On	21.02.2024
Status	Existing & Proposed
Drawing	Plans & Detail
Submission	Planning
Revision	000

Application Area: 3525m²

1m @ 1:
50
100
200
500
1250