Block/site plan The Red House

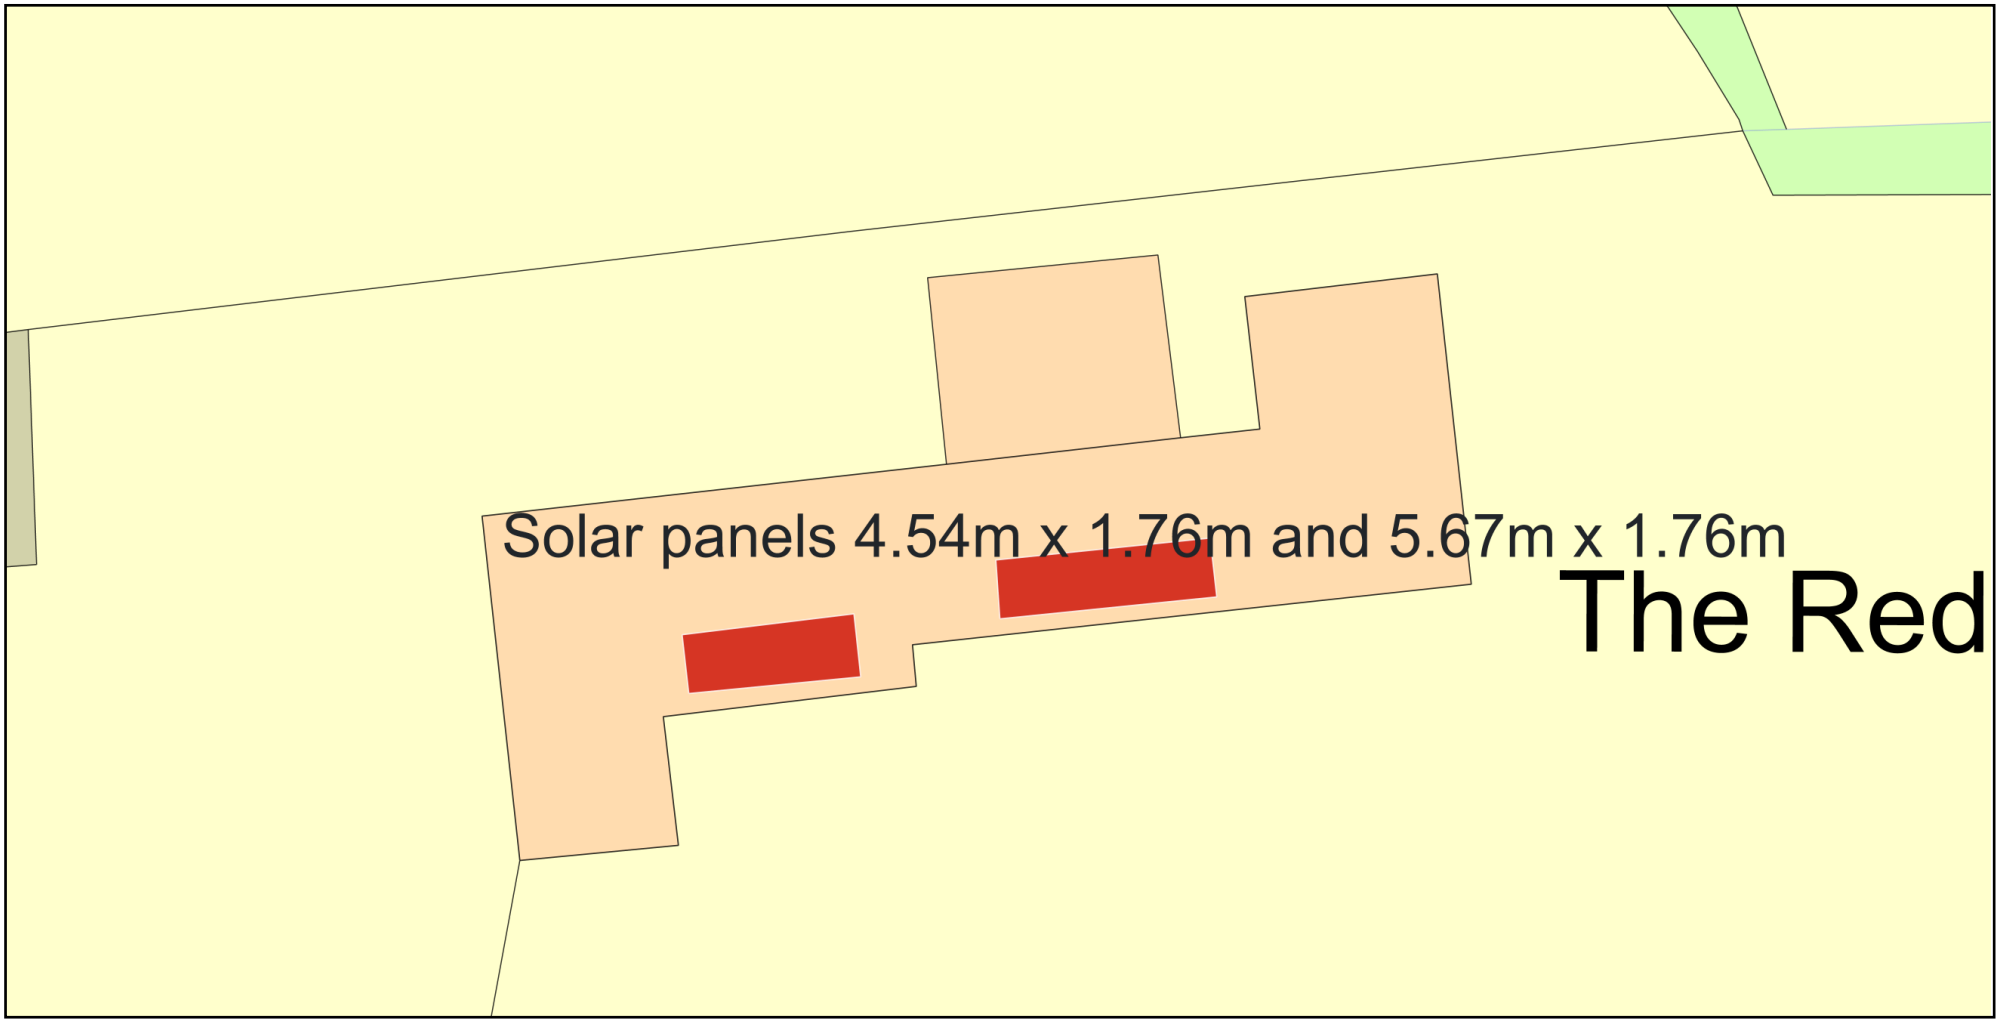

ReQuestaPlan

Plan Produced for: Leah Mackinder

Date Produced: 06 Aug 2025

Plan Reference Number: TQRQM25218193813827

Scale: 1:200 @ A4

© Crown copyright and database rights 2025 OS 100042766