




EAST ELEVATION

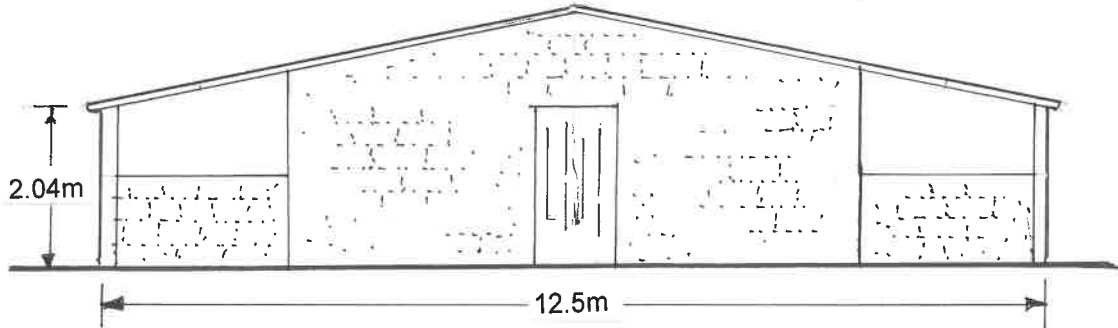


NORTH ELEVATION

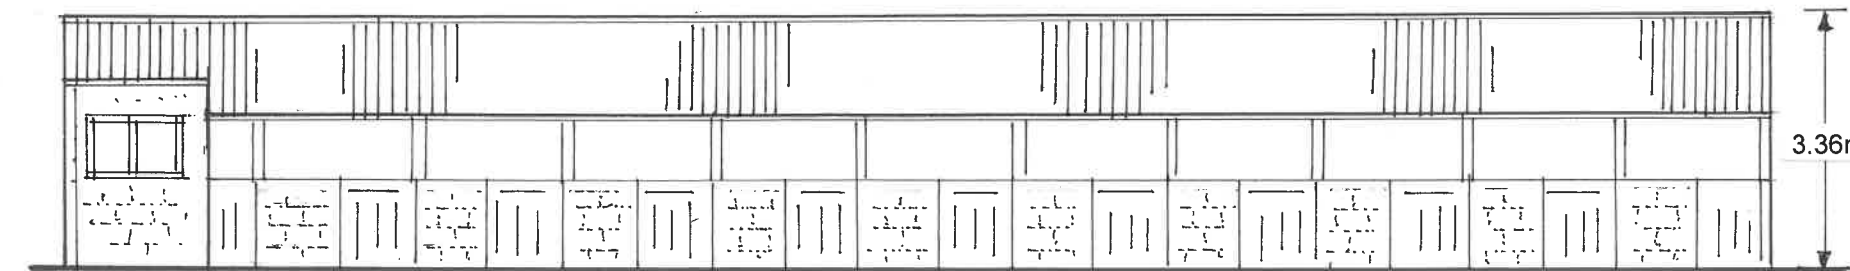


WEST ELEVATION

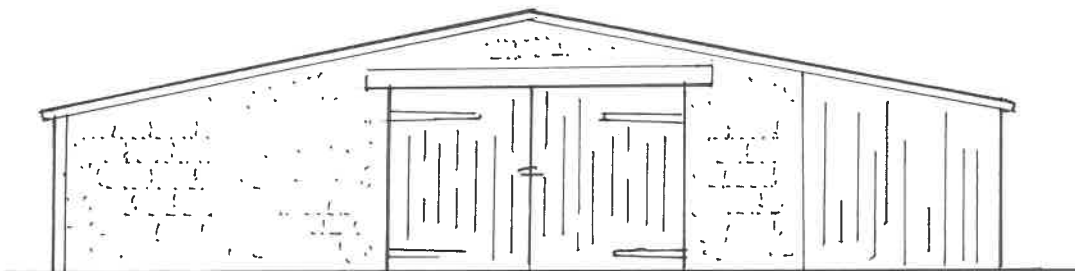

SOUTH ELEVATION

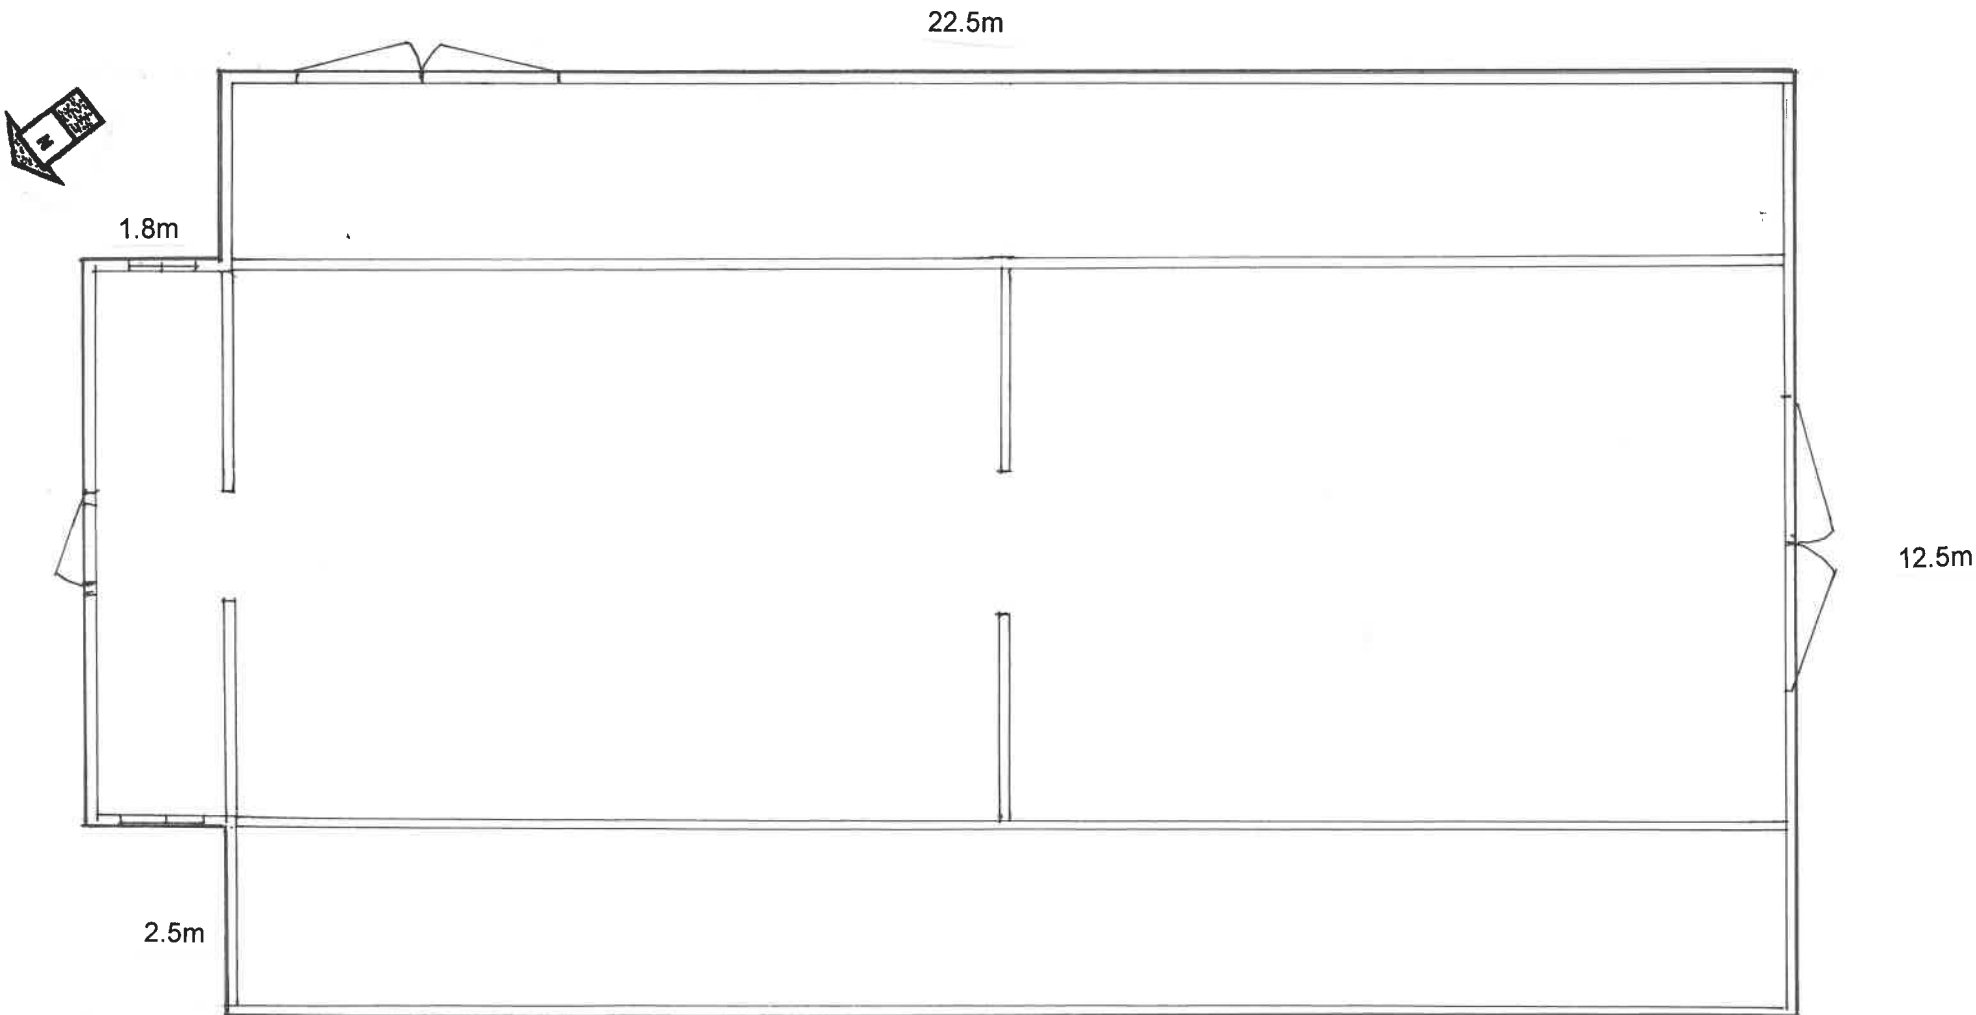

FLOOR PLAN

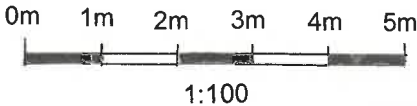

PLAN	KCC3603/03		
TITLE	Existing Floorplan and Elevations		
SITE	Black Cherry Farm		
CLIENT	Paul Drayton		
NUMBER	KCC3603/03 04/24cb		
DATE	April 2024	SCALE	1:100 at A3
KERNON COUNTRYSIDE CONSULTANTS LTD Greenacres Barn, Purton Stoke, Swindon SN5 4LL Tel 01793 771333 Email info@kernon.co.uk			