
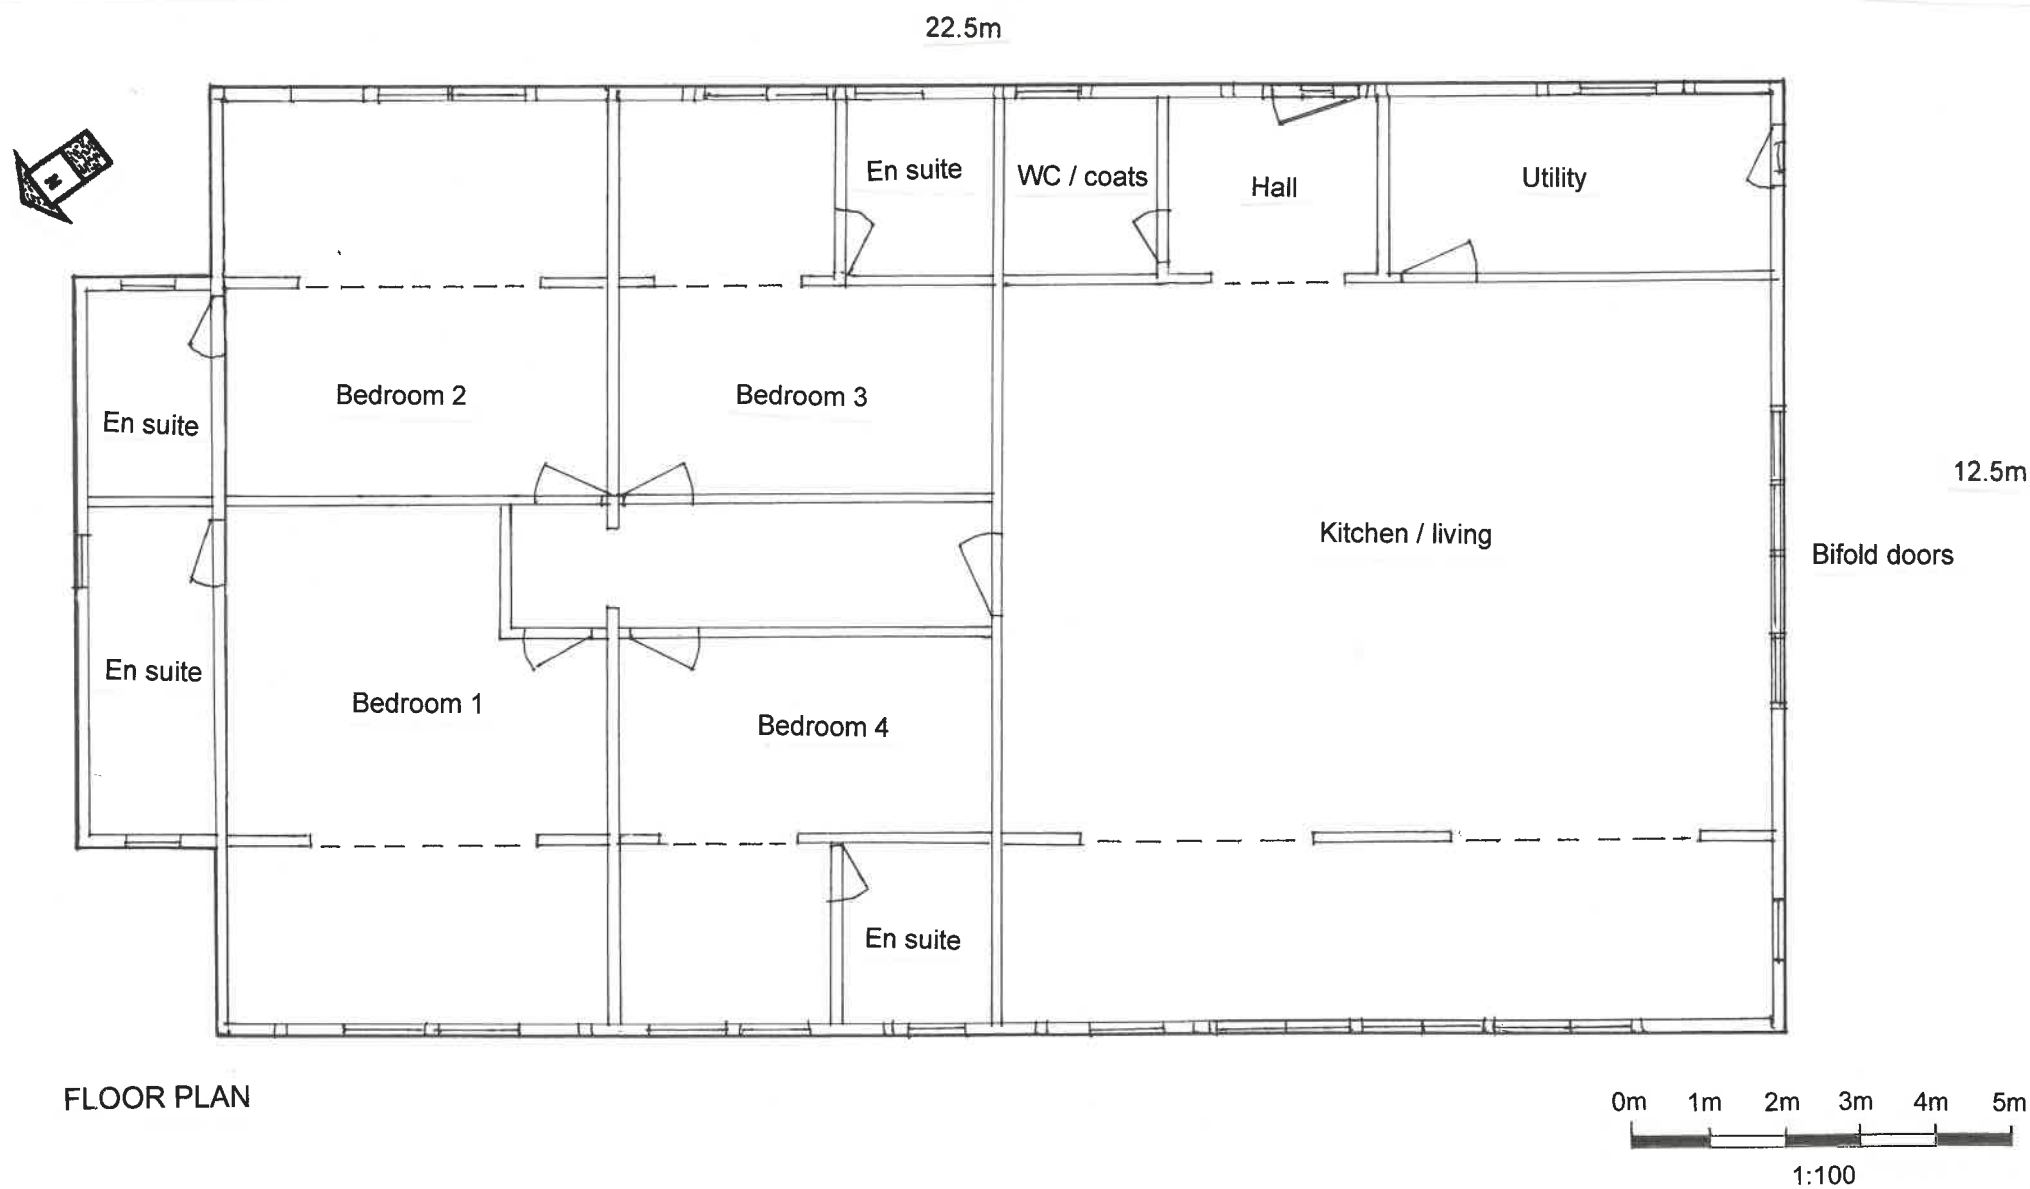
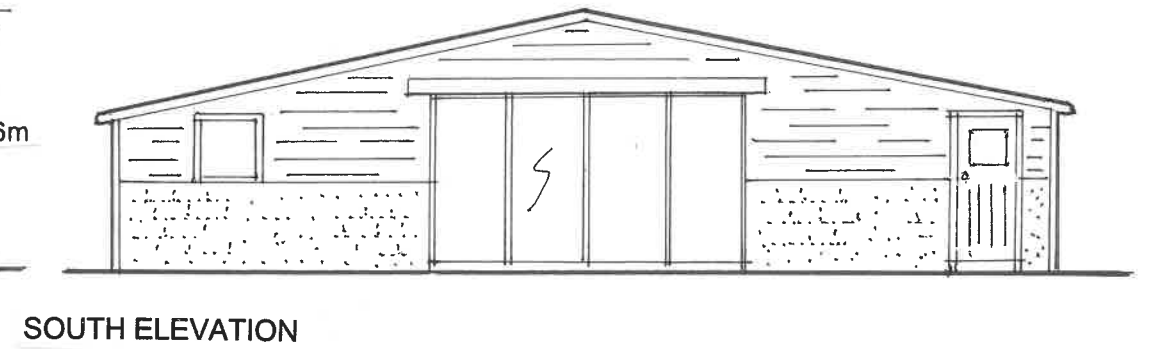
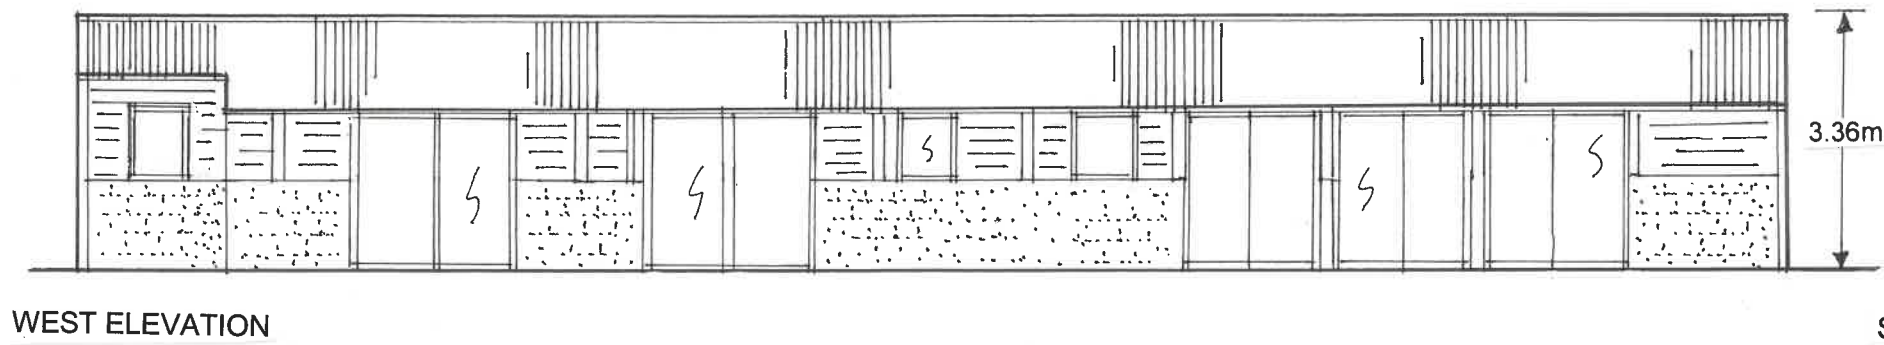
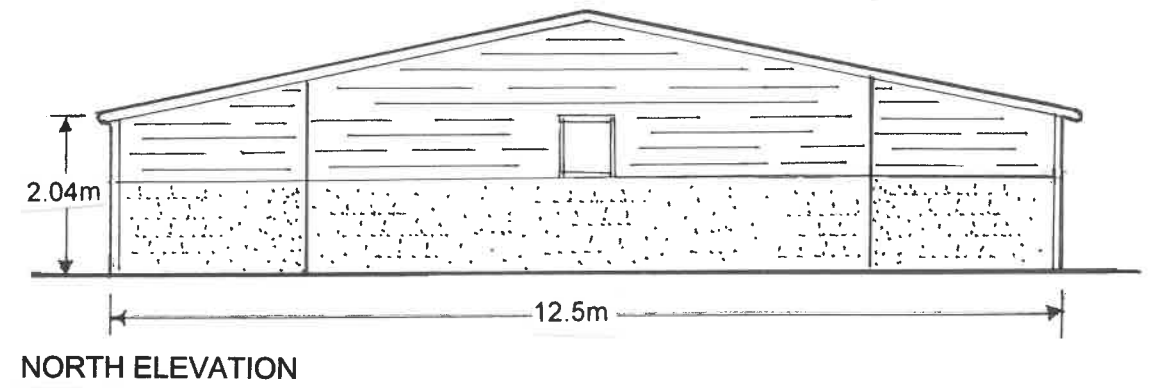


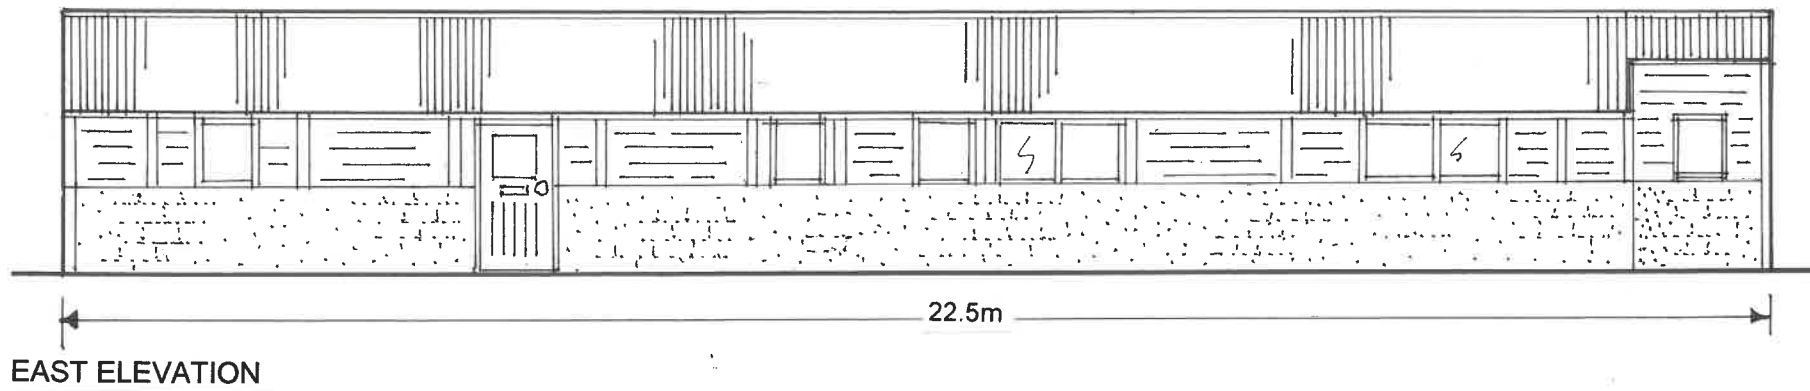

FLOOR PLAN

PLAN	KCC3603/04		
TITLE	Proposed Floorplan and Elevations		
SITE	Black Cherry Farm		
CLIENT	Paul Drayton		
NUMBER	KCC3603/04 04/24cb		
DATE	April 2024	SCALE	1:100 at A3
KERNON COUNTRYSIDE CONSULTANTS LTD Greenacres Barn, Purton Stoke, Swindon SN5 4LL Tel 01793 771333 Email info@kernon.co.uk			