


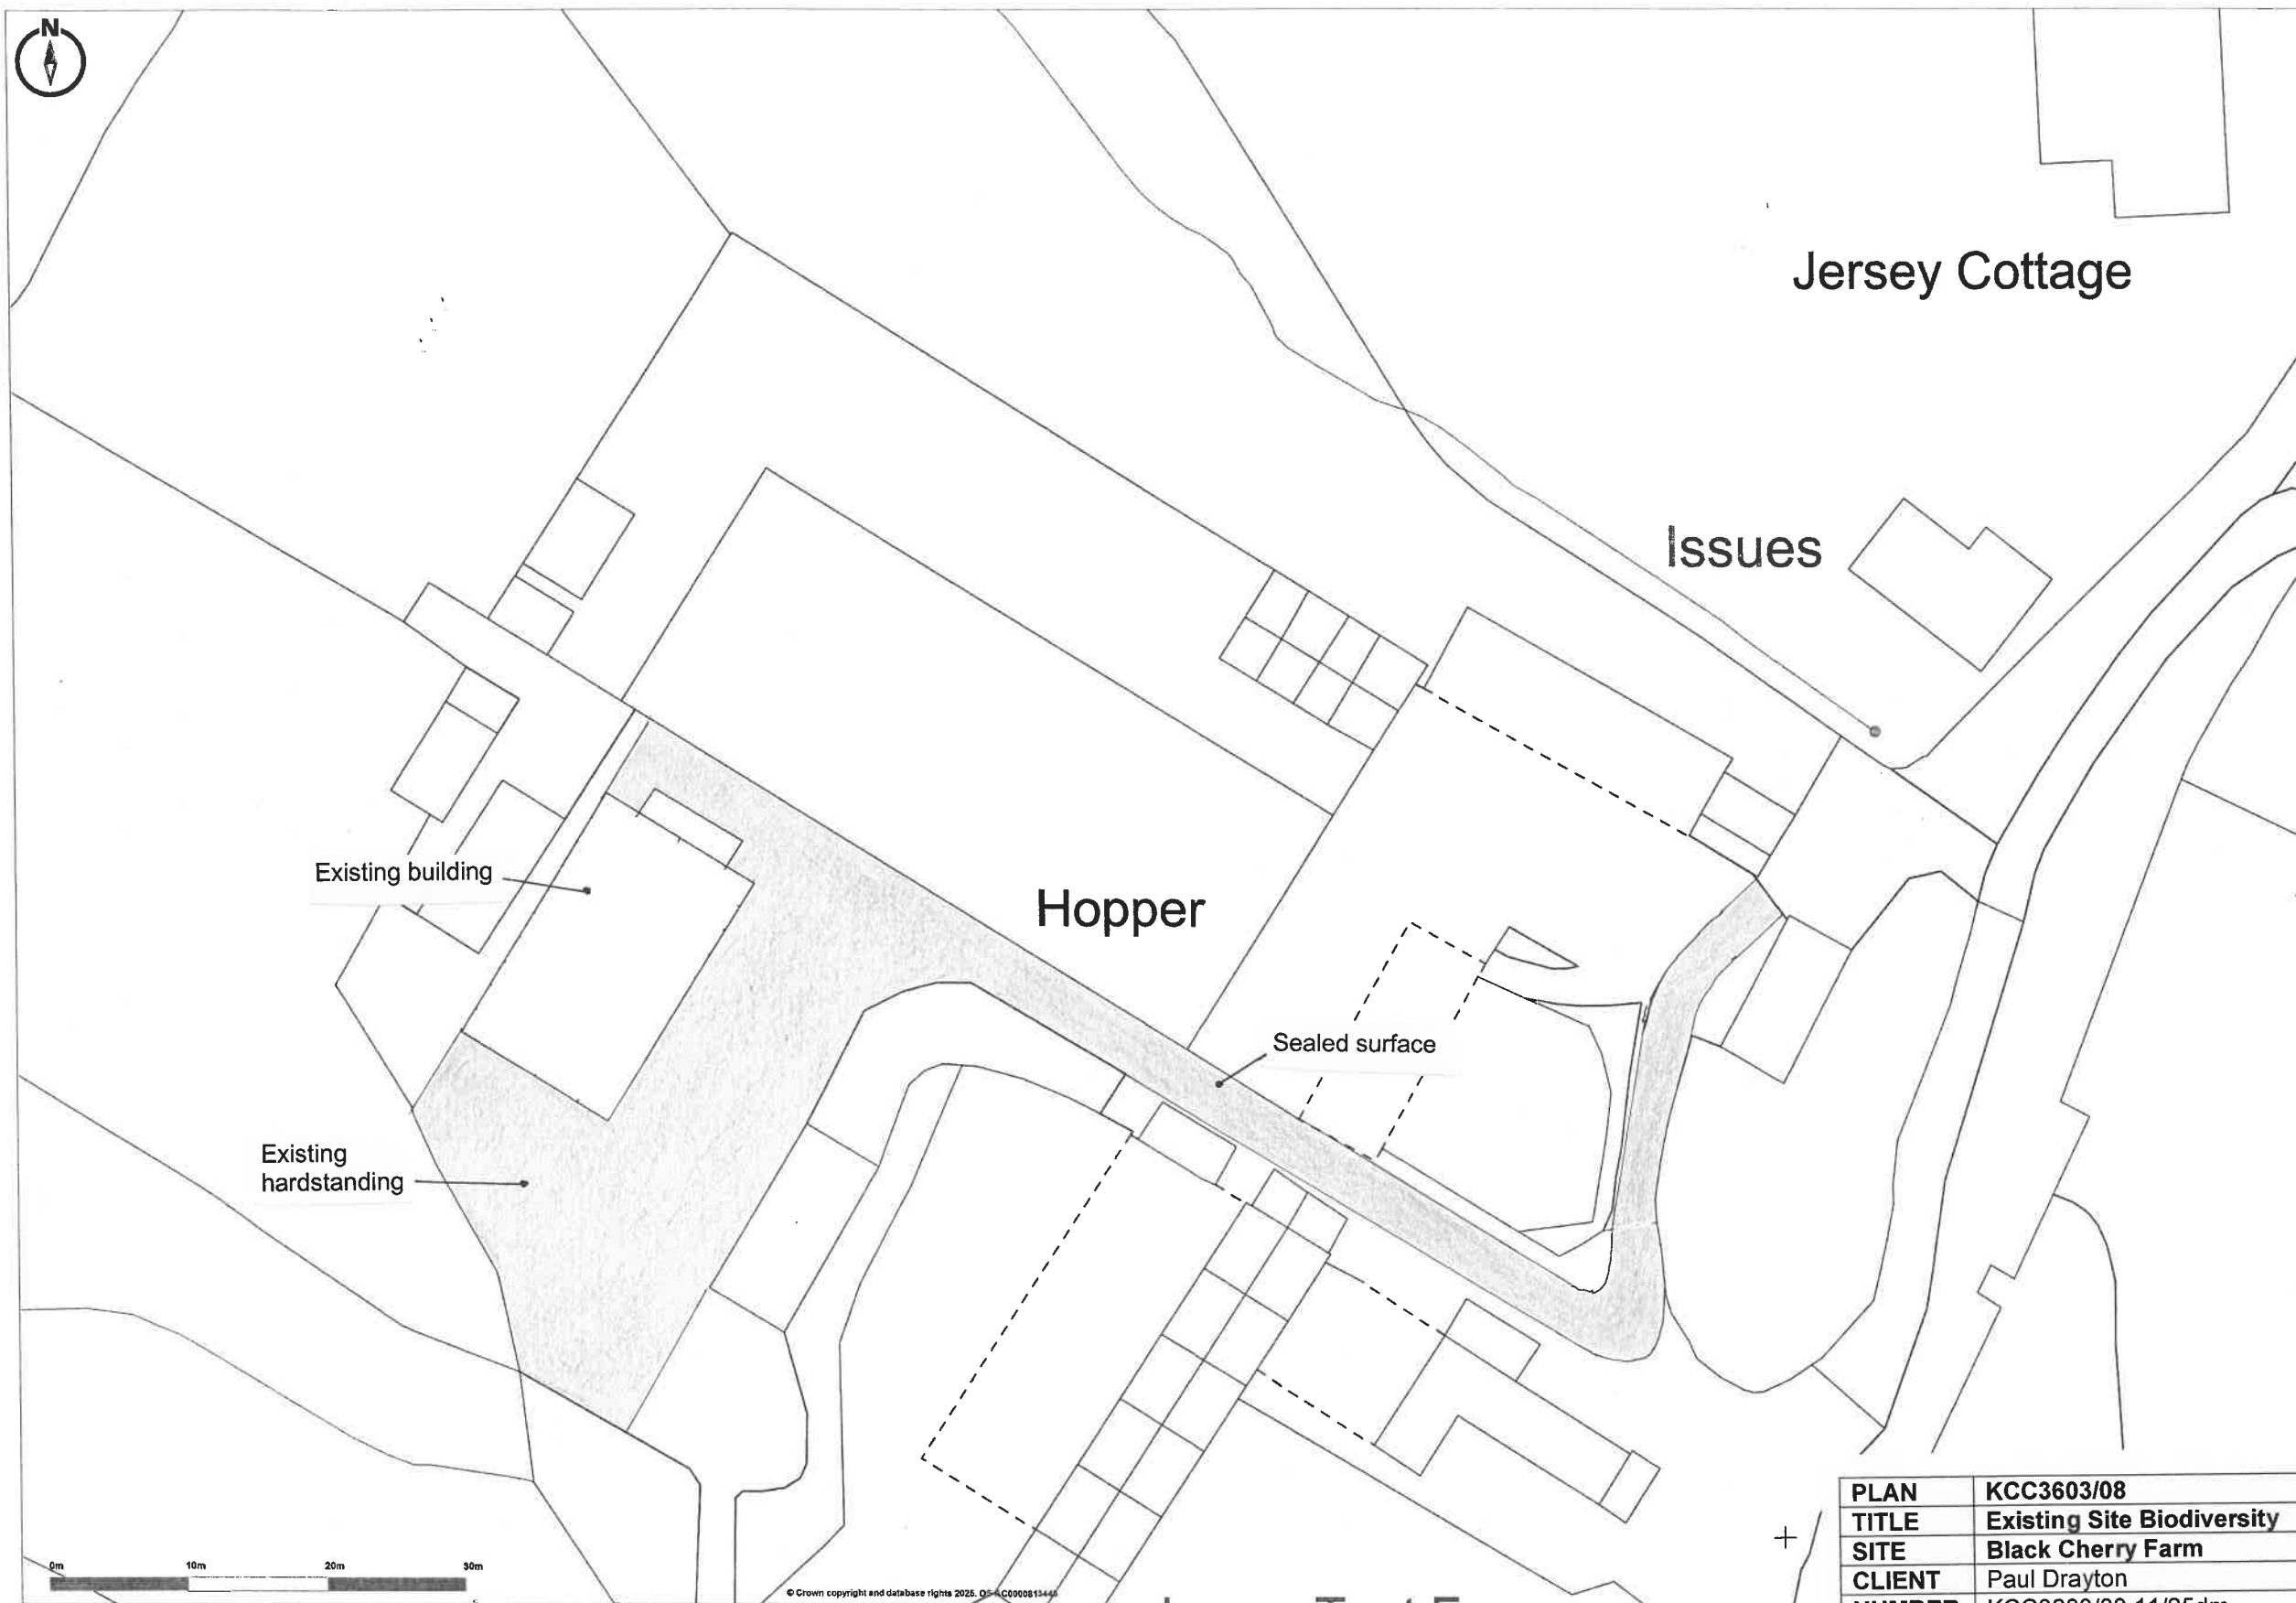

Promap
© LANDMARK INFORMATION

© Crown copyright and database rights 2025. OS AC0000813445
Plotted Scale - 1:500. Paper Size - A3

PLAN	KCC3603/08		
TITLE	Existing Site Biodiversity		
SITE	Black Cherry Farm		
CLIENT	Paul Drayton		
NUMBER	KCC3603/08 11/25dm		
DATE	November 2025	SCALE	1:500 at A3
KERNON COUNTRYSIDE CONSULTANTS LTD Greenacres Barn, Purton Stoke, Swindon SN5 4LL Tel 01793 771333 Email info@kernon.co.uk			