


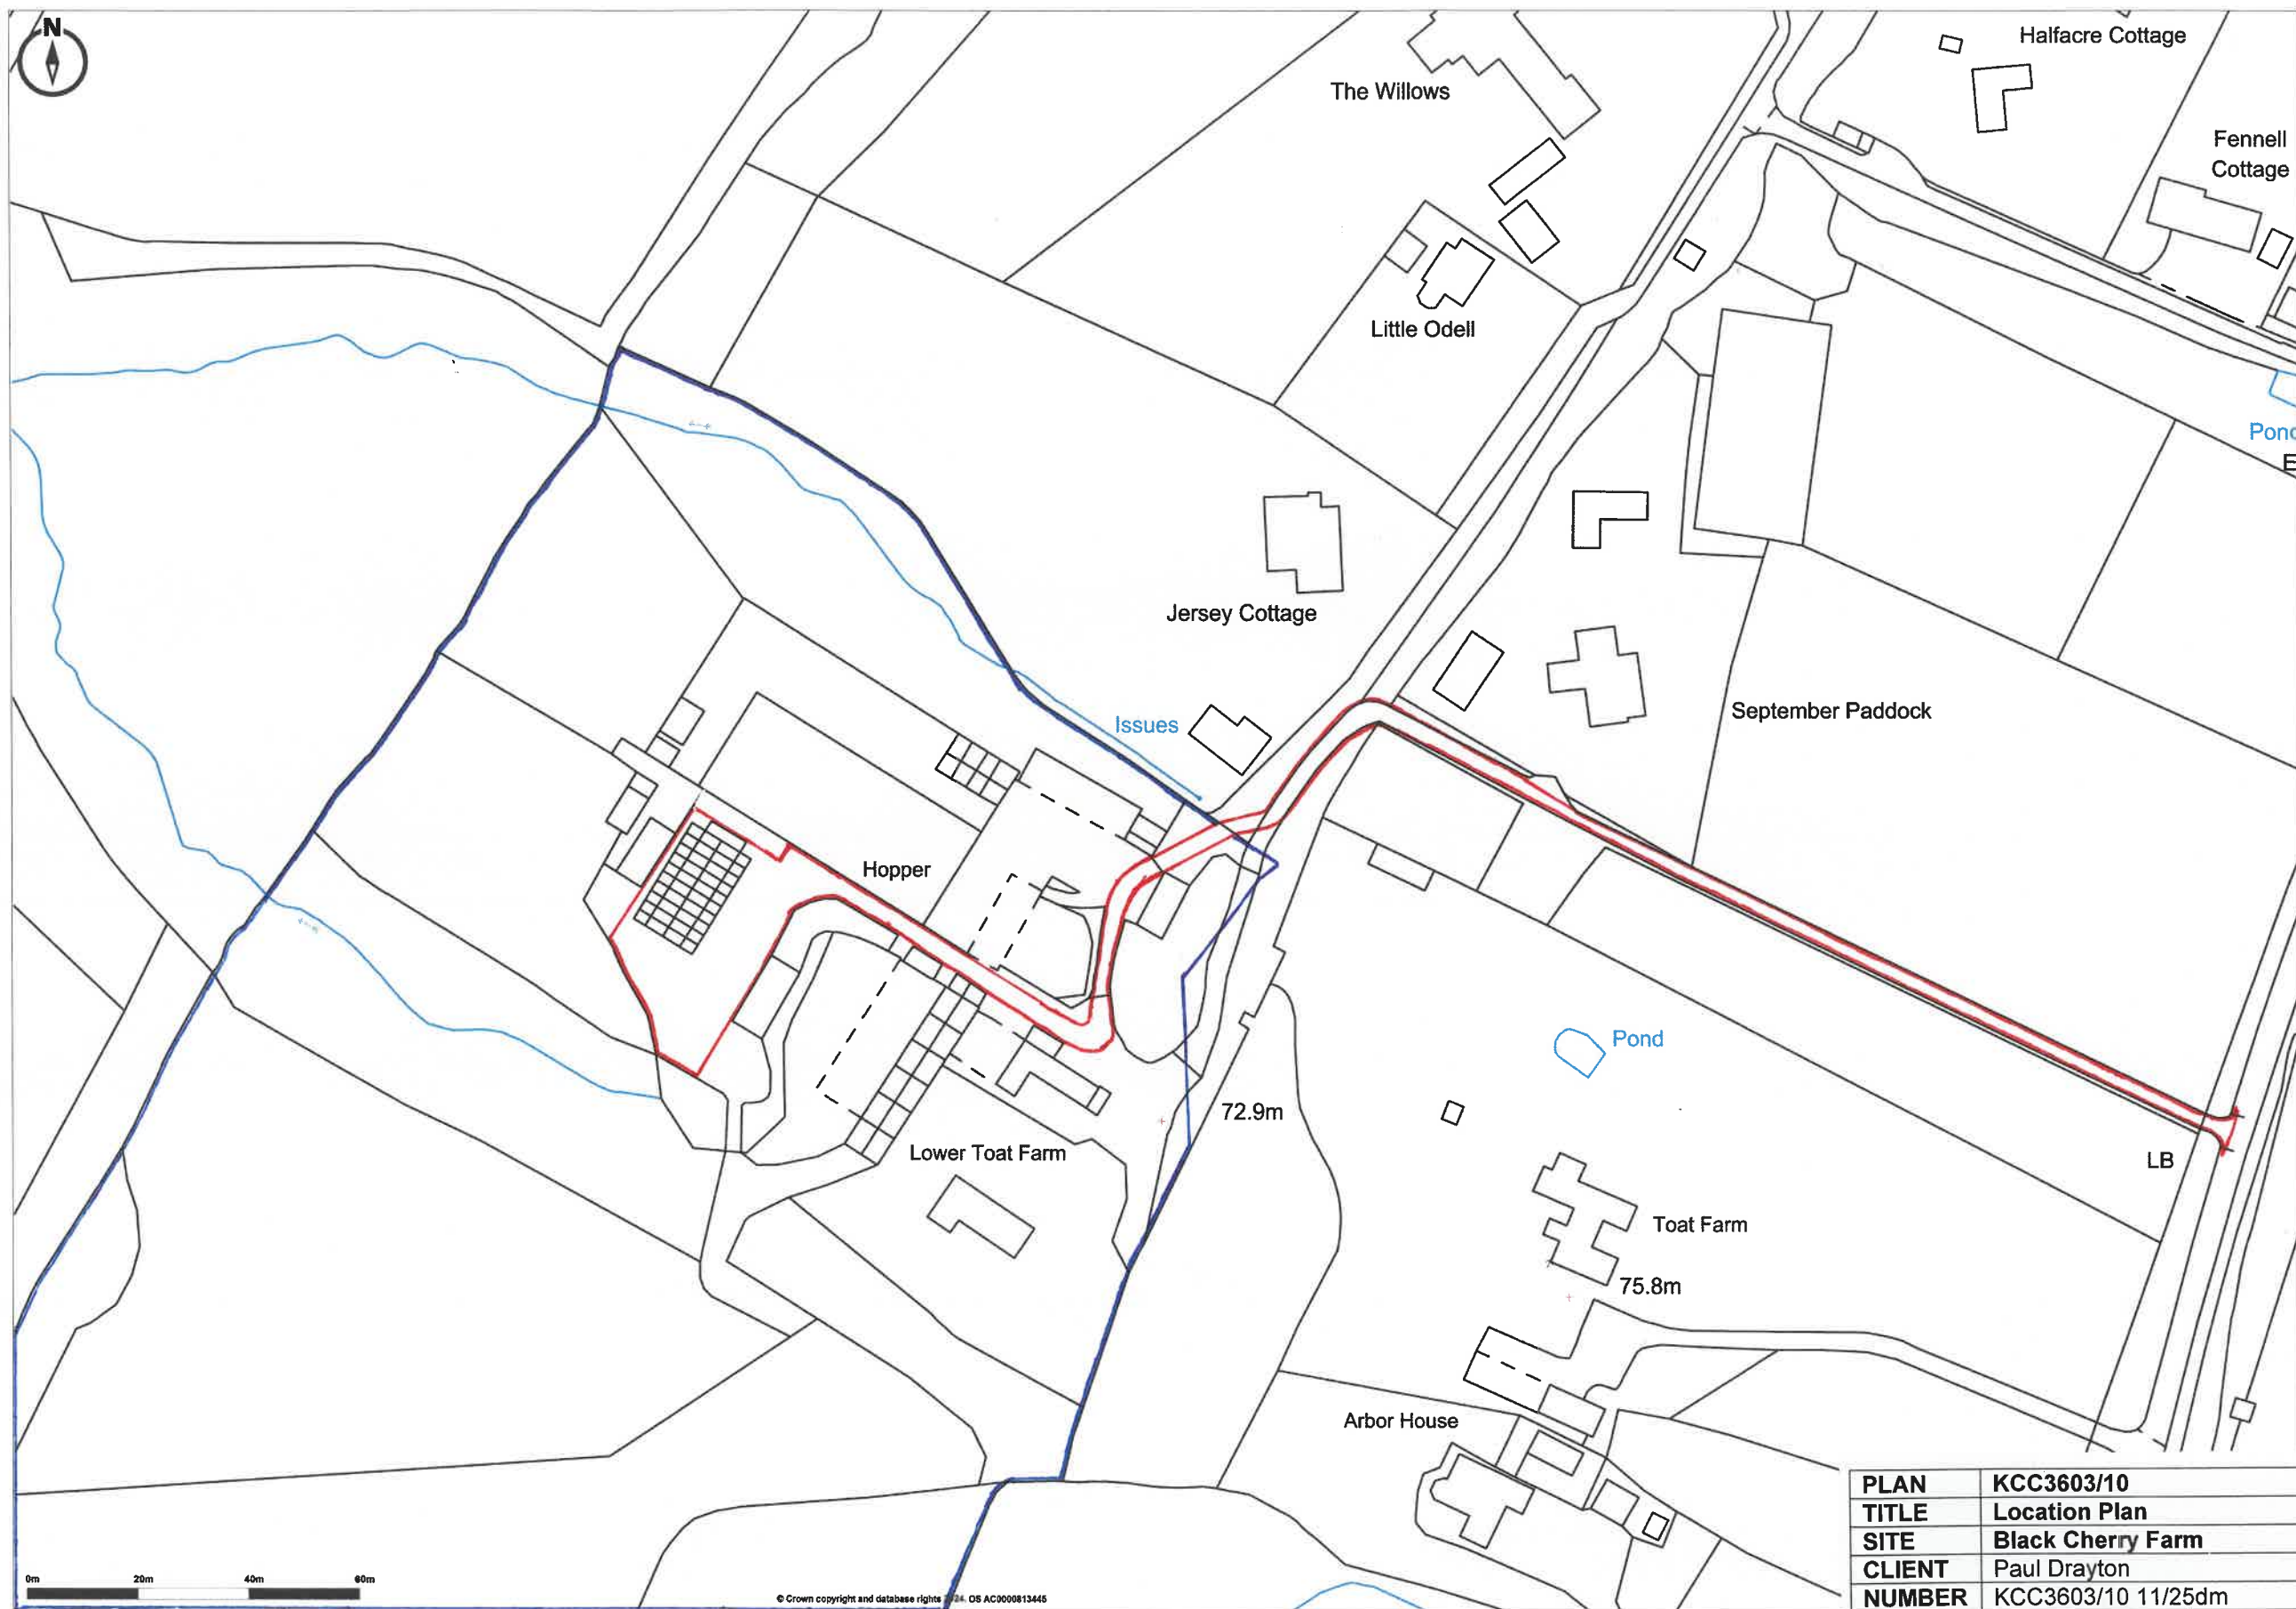

PLAN	KCC3603/10		
TITLE	Location Plan		
SITE	Black Cherry Farm		
CLIENT	Paul Drayton		
NUMBER	KCC3603/10 11/25dm		
DATE	November 2025	SCALE	1:1250 at A3
KERNON COUNTRYSIDE CONSULTANTS LTD Greenacres Barn, Purton Stoke, Swindon SN5 4LL Tel 01793 771333 Email info@kernon.co.uk This plan is reproduced from the Ordnance Survey under copyright licence 100015226			