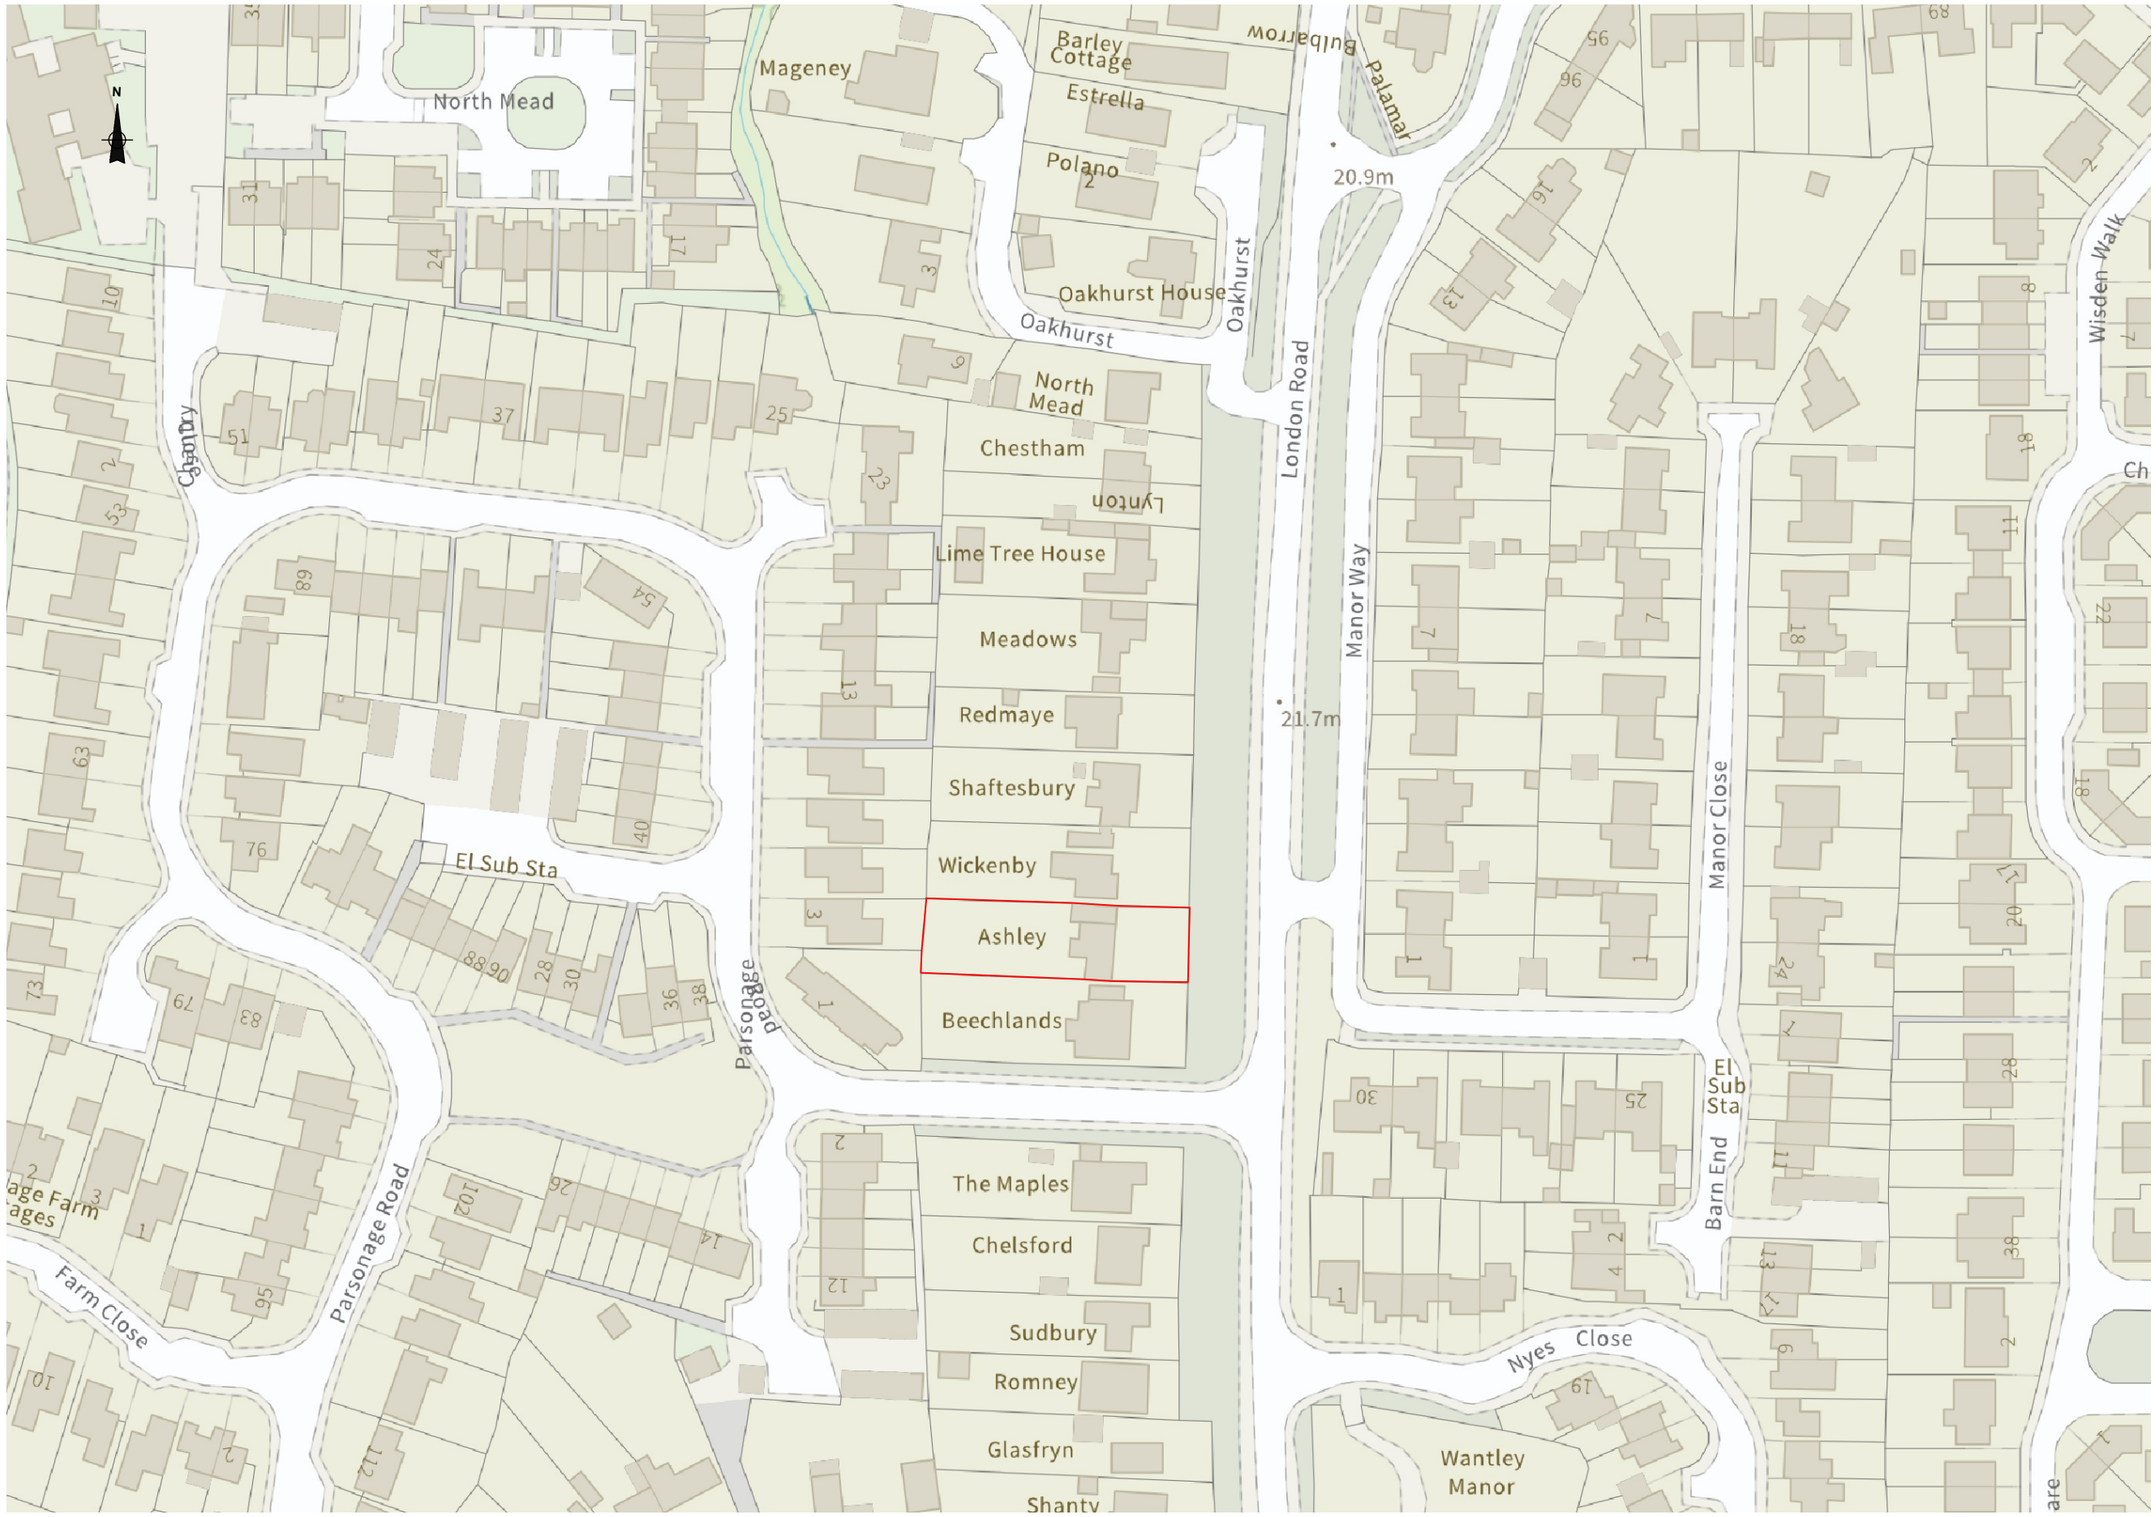


LOCATION PLAN

0 10 20 30 40 50m

All dimensions and levels to be checked on site prior to commencement of works

CLIENT
H Amir & J Dunton-Rose

PROJECT Alterations to;

ADDRESS
Ashley
Henfield
BN5 9JH

DRAWING
Locationc Plan

SCALE	DATE
1 : 1250 @ A3	10 / 02 / 25
DRAWN	CHECKED
S W	S W

SWA Sam Willoughby Architects
37A Crescent Road
Brighton
BN2 3RP
01273 677388
RIBA Chartered Practice
arb Architects Registration Board

DRAWING NUMBER
JDR.24.LP.01