


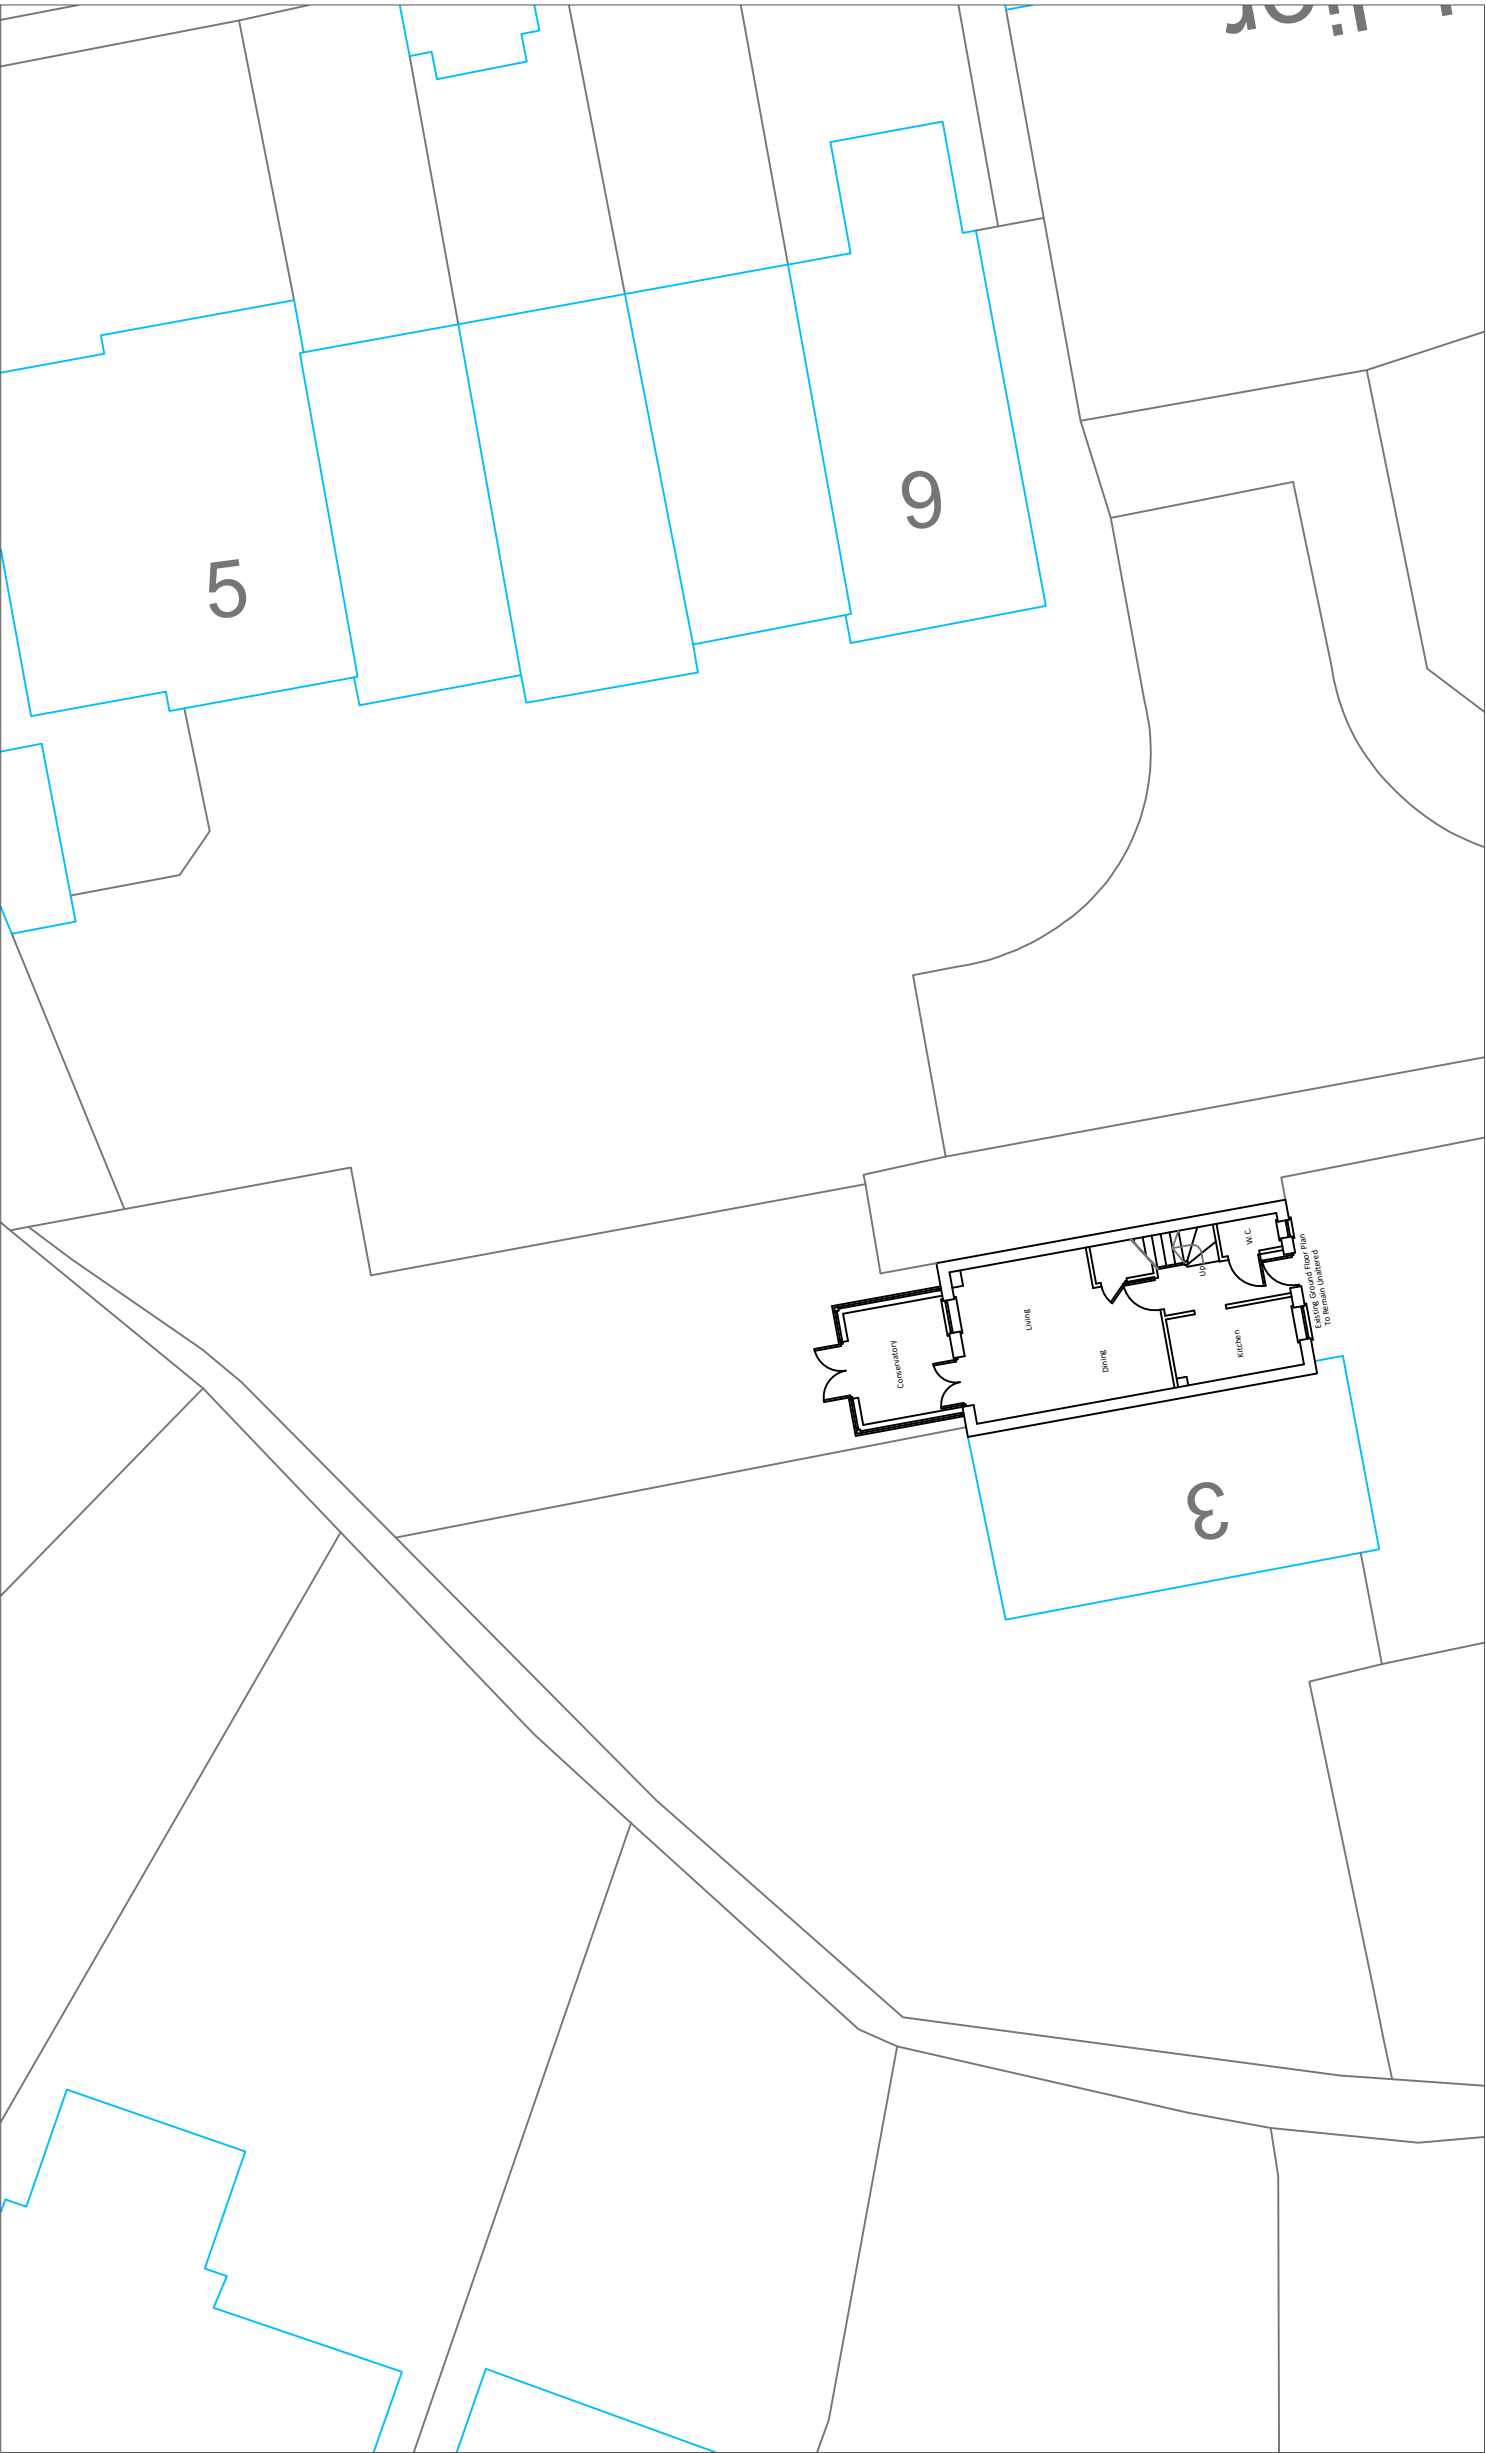

Drawing Title

Block Plan - To Remain Unaltered

Project

4 Woodpeckers
Southwater
RH13 9AA

Client

Mr & Mrs Fielding

Scale @ A3

1:200

Issue Date

27/11/2025

Drawn By

JT

Notes

Contractors should not scale or use the dimensions shown on this drawing. Any dimensions should be verified from the contractors own measurements taken on site before any the manufacture or installation of any materials.
This drawing is the property of CDS Ltd. It should not be copied or issued without their consent.



Mount View
Tateham Crescent
Epsom
KT18 5NU
T 07402981208
E jack@commercialdrawing.com
W www.commercialdrawing.com