

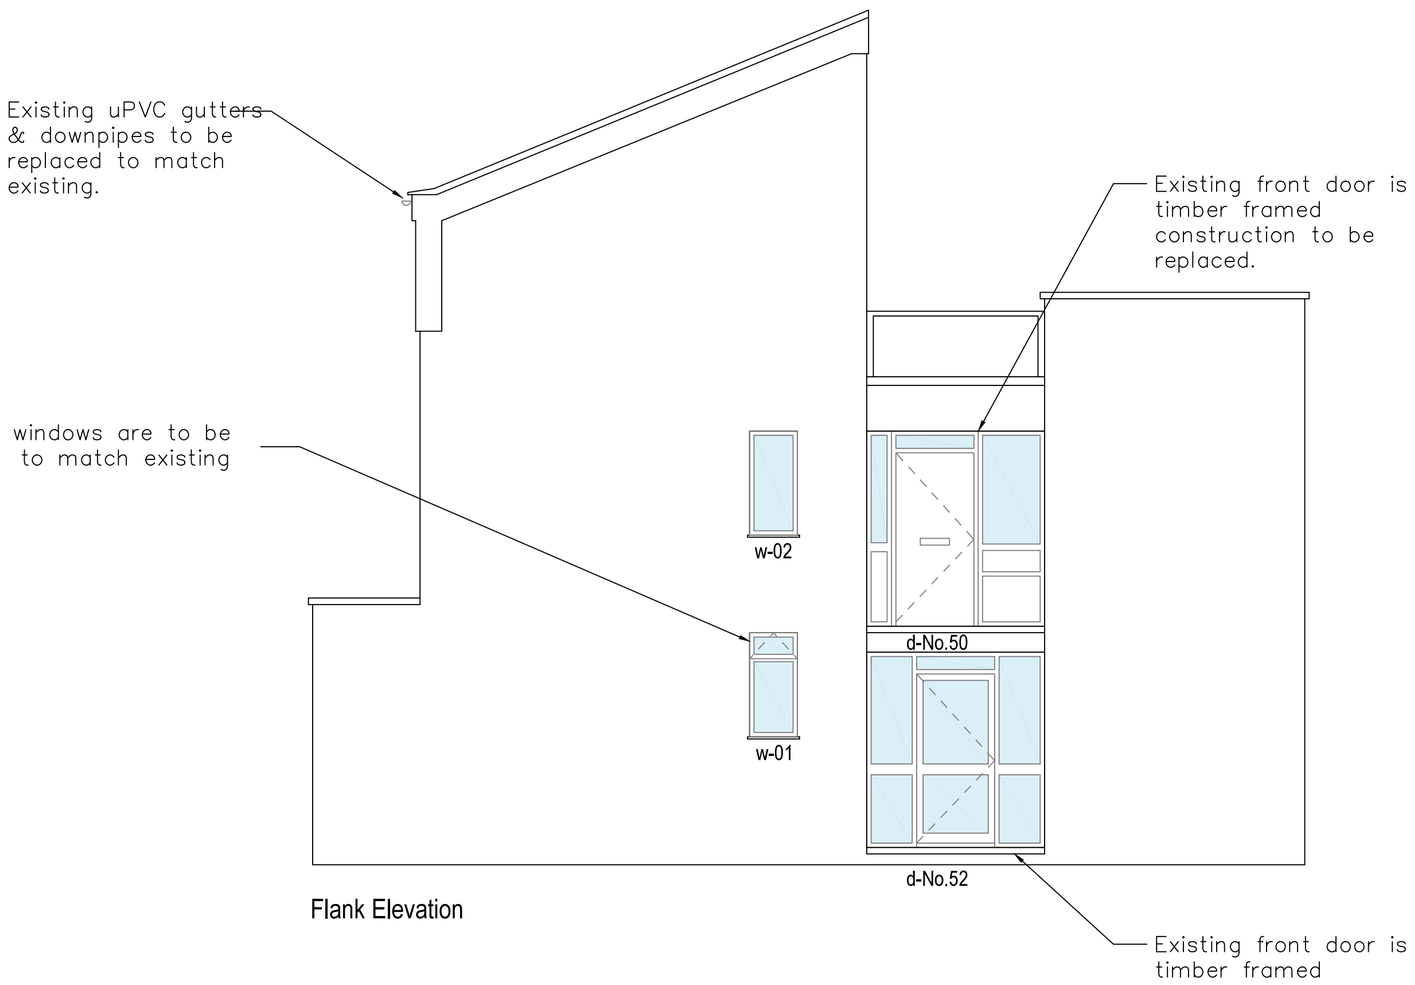


Flank Elevation

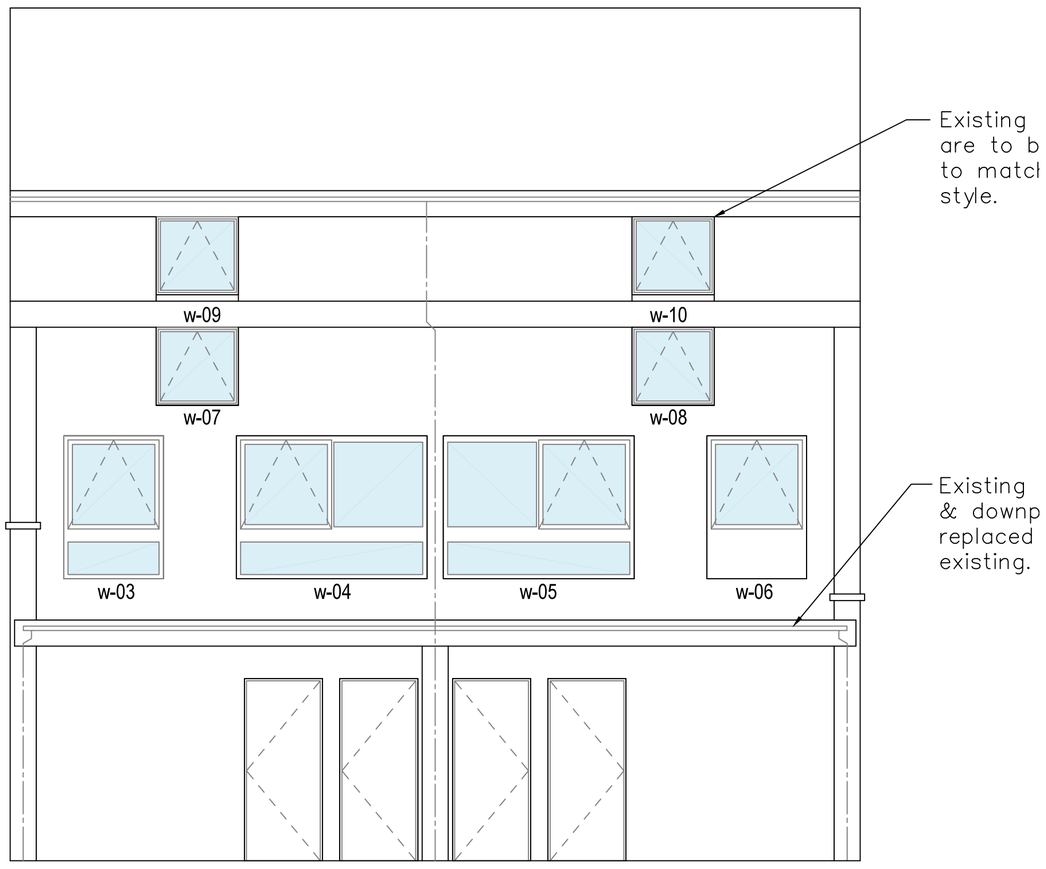

Front Elevation

Flank Elevation

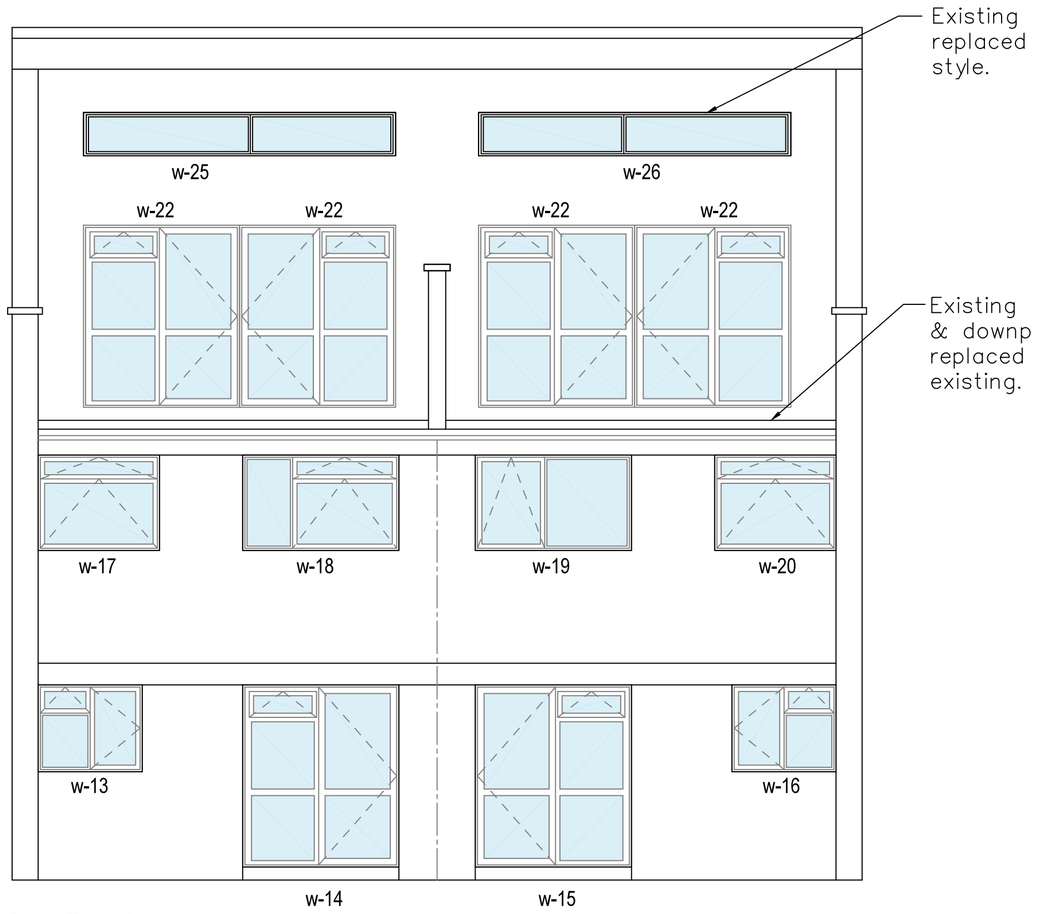

Rear Elevation

ssions.

nmencing any work or preparing shop drawings.
nship are to comply with all the relevant British
ppropriate manufacturers recommendations.
rings.

f ARCHWAY BUILDING CONSULTANCY.

IMPORTANT

All drawings are to be read in conjunction with materials and workmanship and finishes schedules.
The contractor is to advise on structural stability for works and strength of construction.
The contractor is to provide setting out drawings prior to commencement.
All drawings are to be submitted for approval to Archway Building Consultancy.

ARCHWAY
BUILDING CONSULTANCY
3RD FLOOR, THE NEWS BUILDING
3 LONDON BRIDGE STREET
SE1 9SG
TELEPHONE 07534964166
Email : Enquiries@Archwaybc.co.uk

Client
SOUTHERN HOUSING

Project
FLATS 50–56 (EVENS)
SOUTH HOLMES ROAD
HORSHAM
RH13 6HP