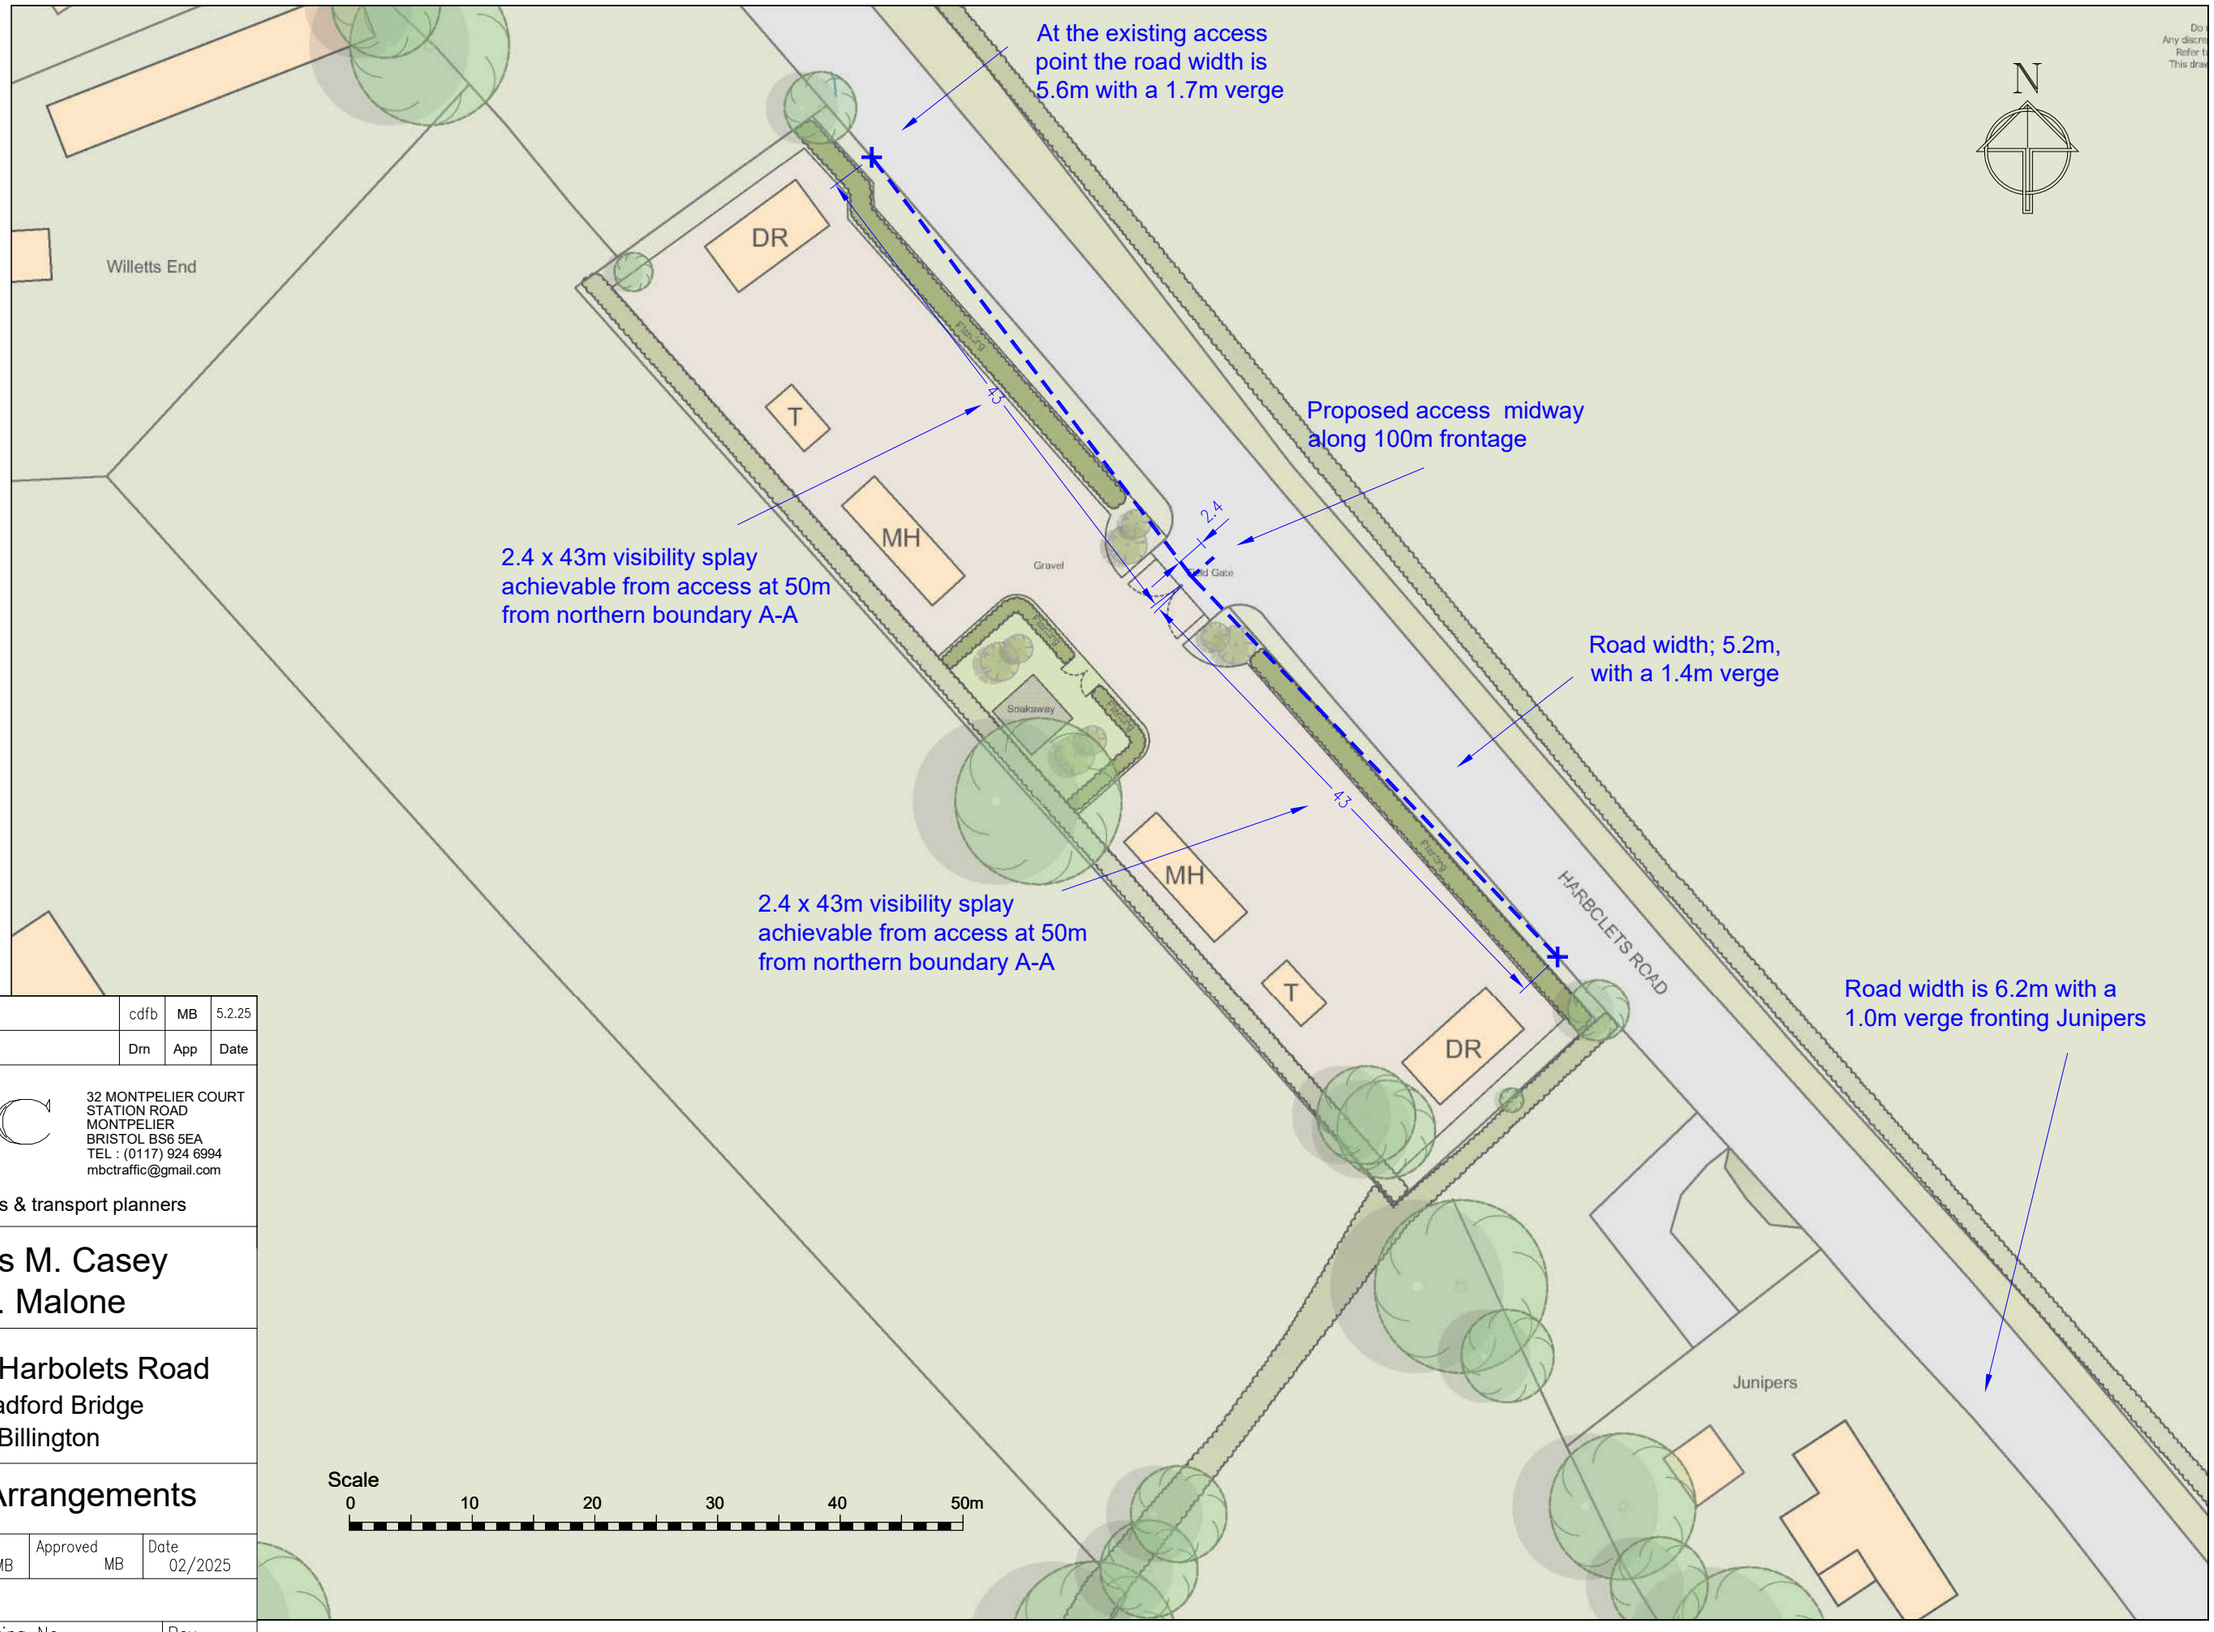

Rev	Revision	Drn	App	Date
A	Splays now 43m	cdfb	MB	5.2.25

MBC
Mark Baker Consulting Ltd
32 MONTPELIER COURT
STATION ROAD
MONTPELIER
BRISTOL BS6 5EA
TEL : (0117) 924 6994
mbctraffic@gmail.com
traffic engineers & transport planners

Client
Messrs M. Casey and P. Malone

Project
Land at Harbolets Road
Broadford Bridge
Billington

Title
Access Arrangements

Drawn	Checked	Approved	Date
cdfb	MB	MB	02/2025

Scales 1:500@ A3

CAD Ref Plot	Drawing No.	Rev
HR-1	33744-200	A