


Scale Bar 1:50

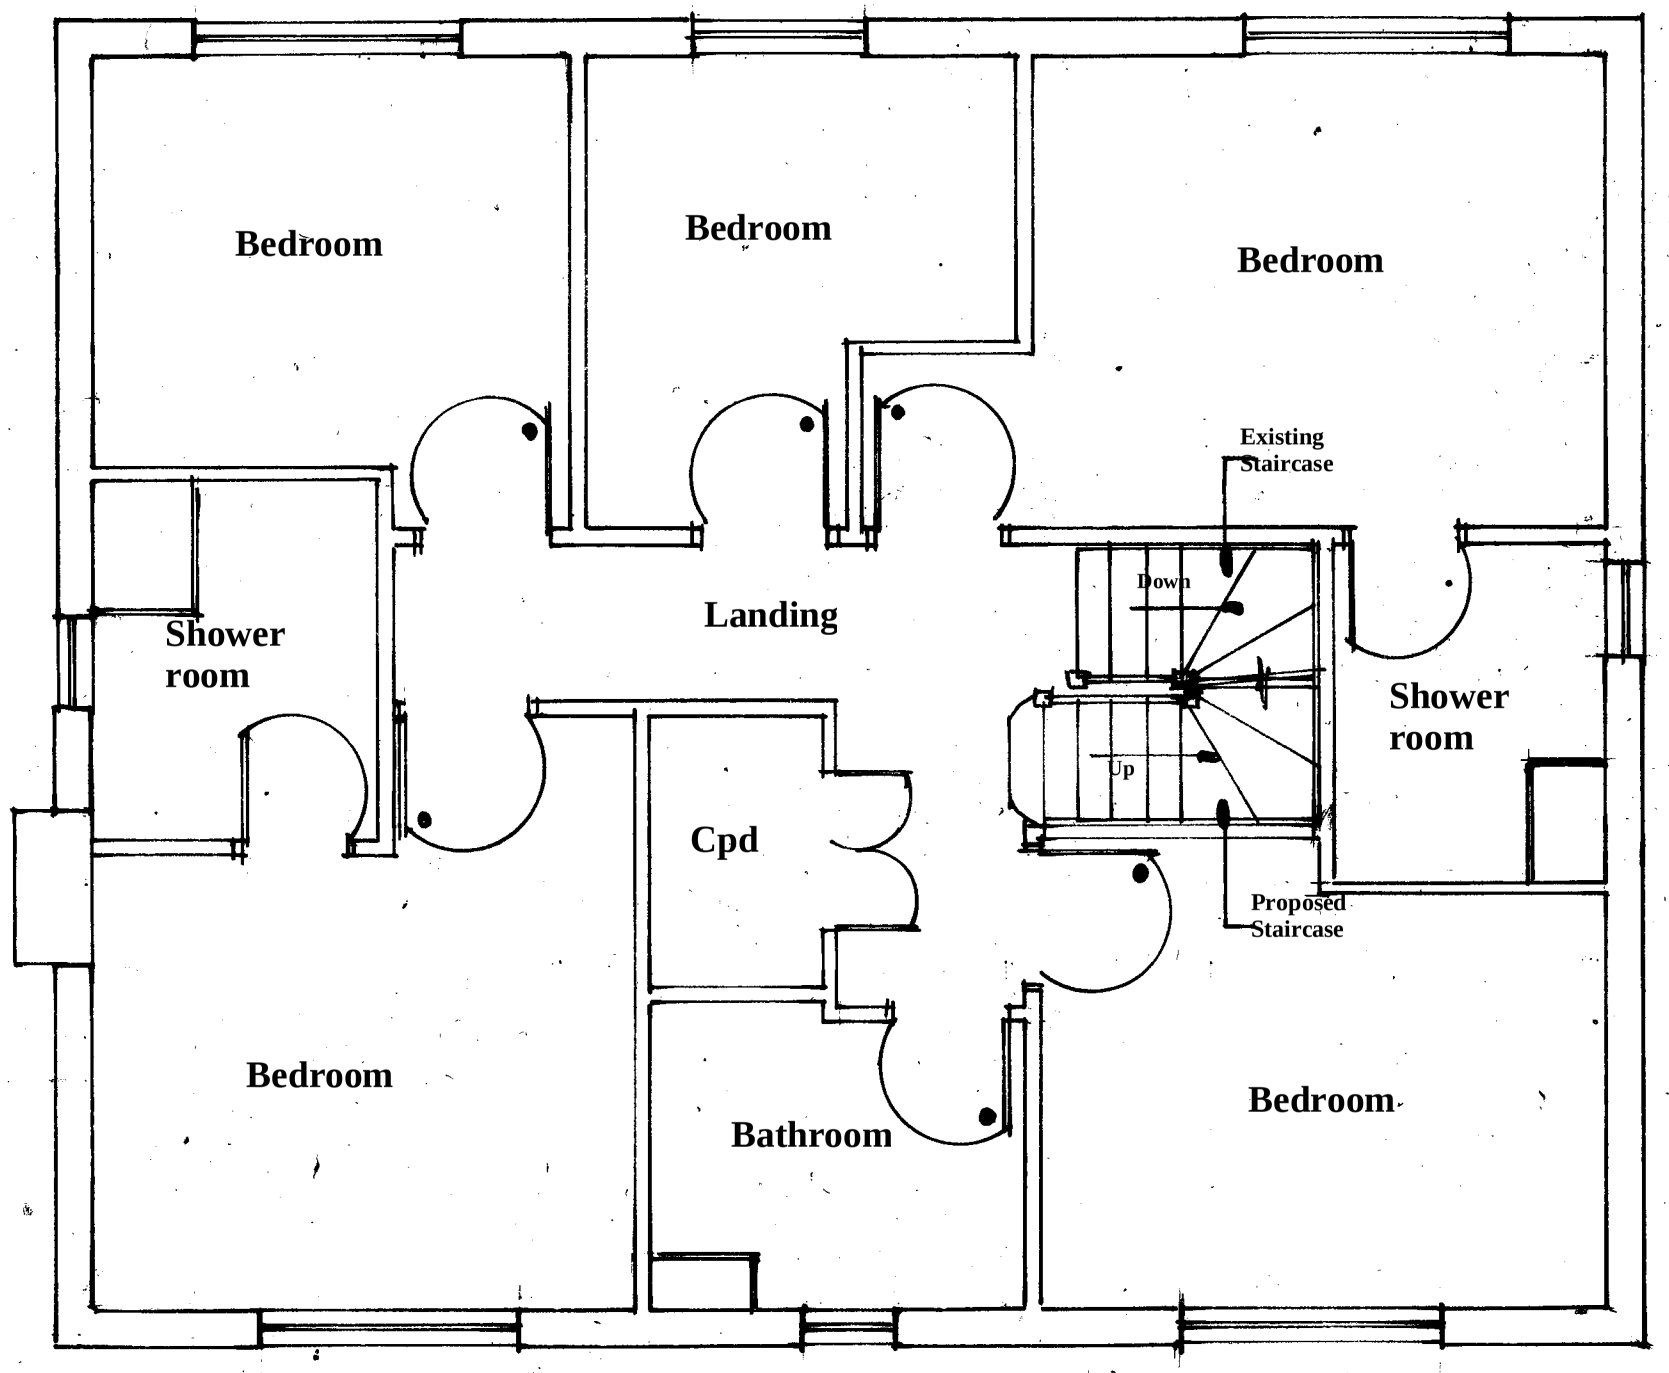


# Existing First Floor Plan

| | |
|---|---|
| | |
| | |
| | |
| Amendments | Date |

Client

**Mr & Mrs McKeown**

Site Address

**27 Longhurst Drive**
**Billingshurst**
**West Sussex**
**RH14 9XP**

Proposal **Loft Conversion**

Drawing Title **Existing First Floor Plan**

Date **27/04/24** Drawn **S. Burrows**

Scales **1:50 on A3**

| DWG NO. | REV |
|---|---|
| S13236/2 | |