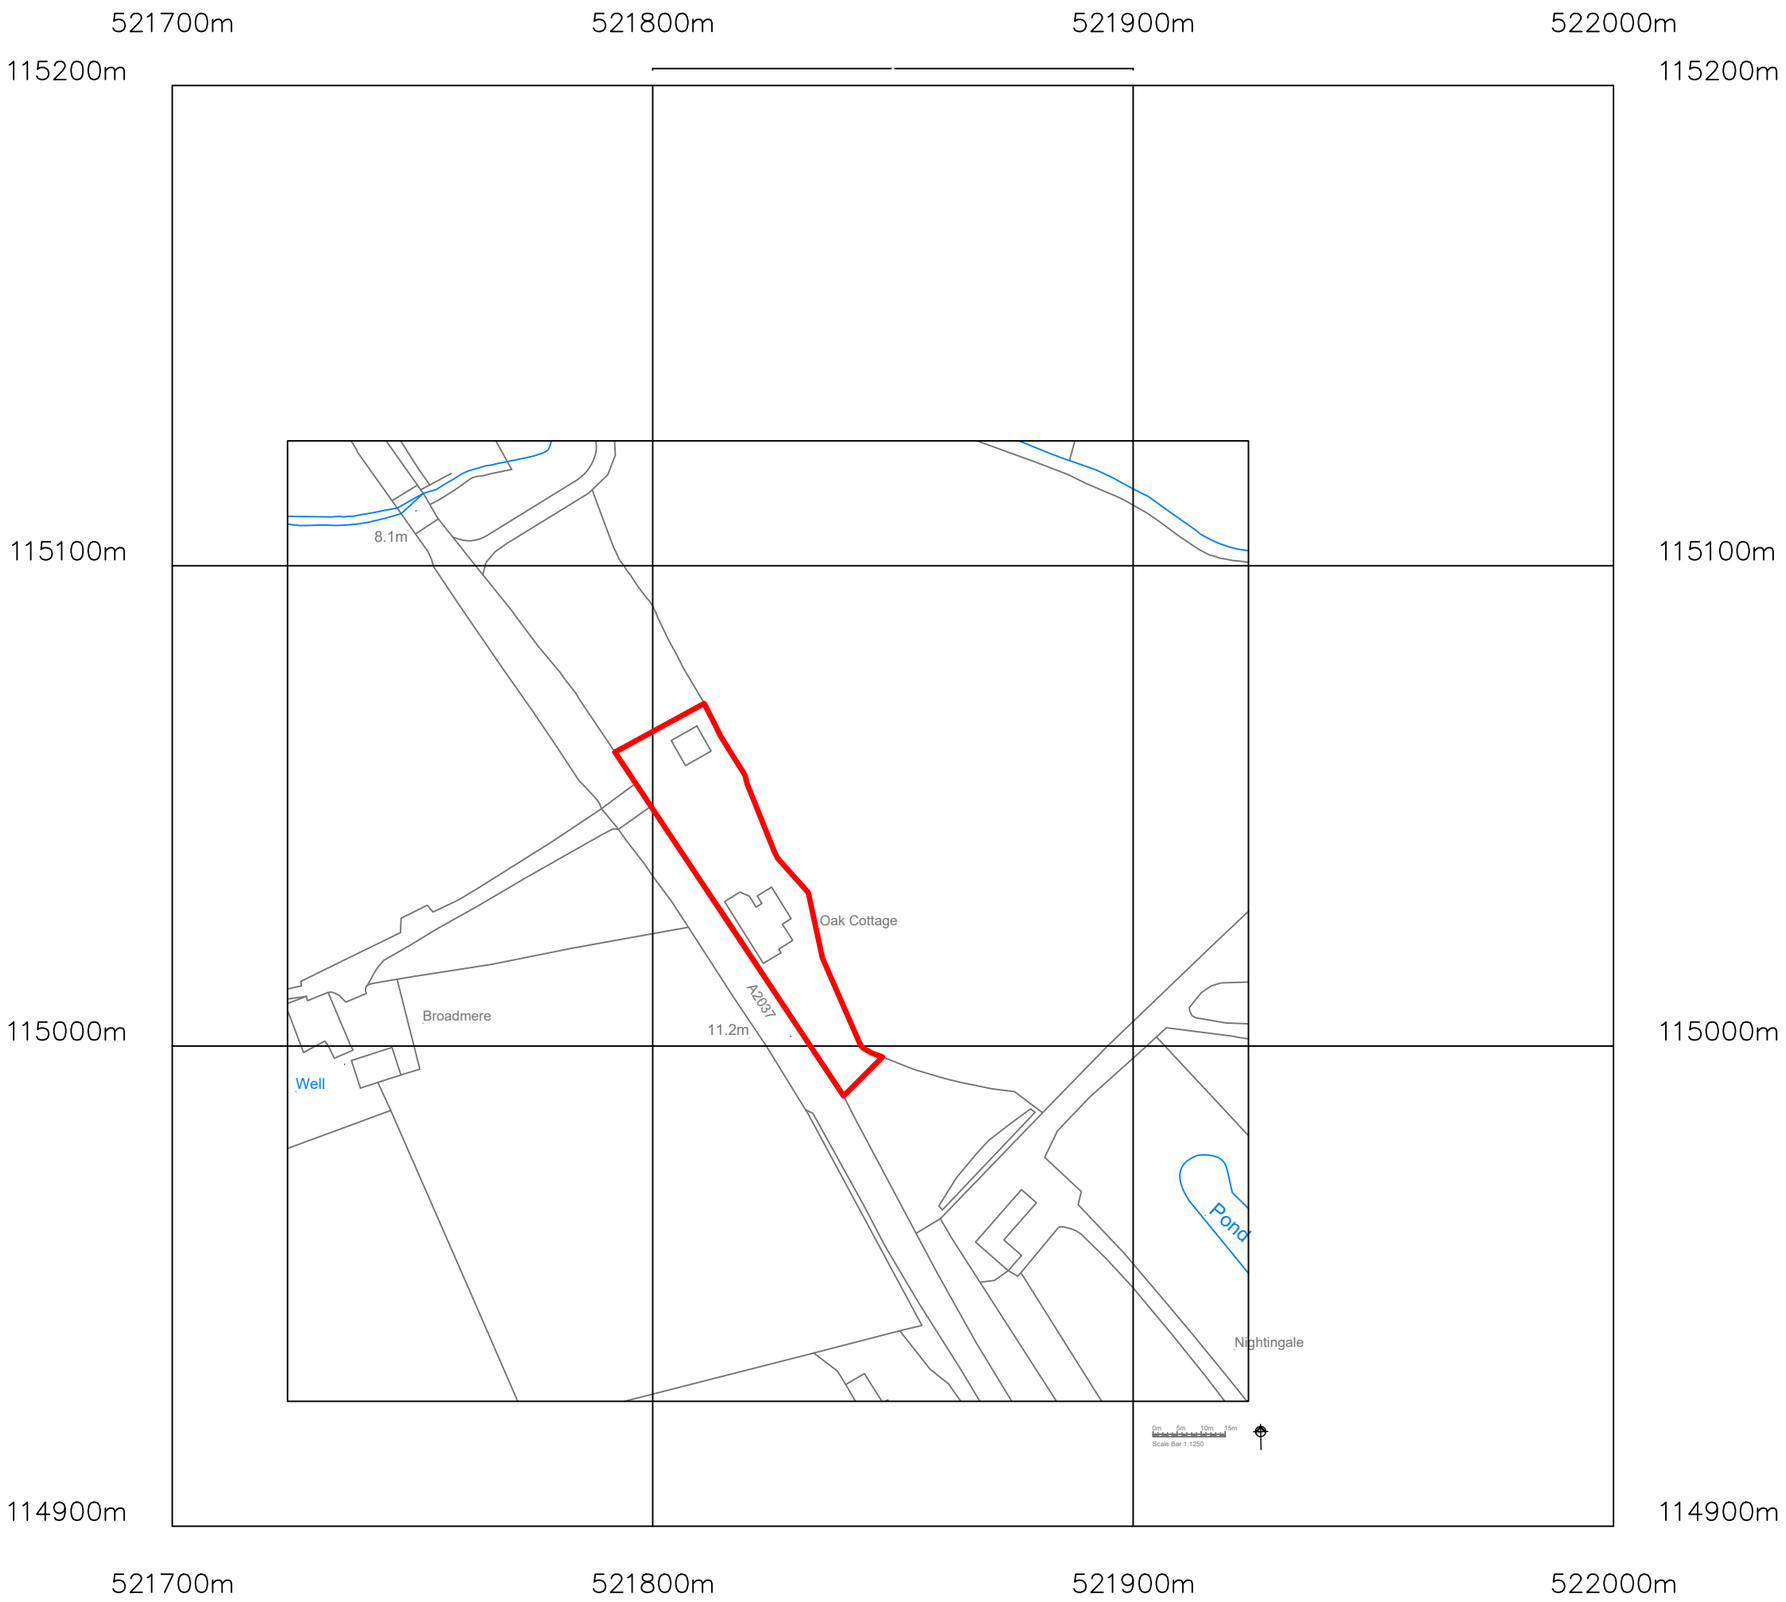

Project

Project
Oak Cottage, Broadmere Common, Henfield, BN5 9SG

Title
Location plan

Scale @ A3
1:1250

Date
February 2024

Drg No
D944/01

? Crown Copyright and database rights 2023 OS Licence no. 100051661