
As Existing


Scale 1:100




Front Elevation

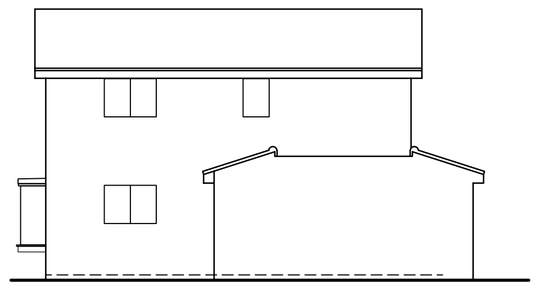


Side Elevation

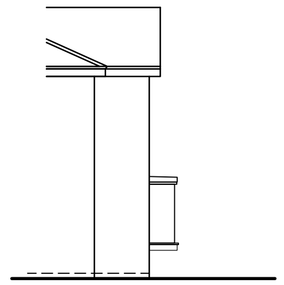

Side Elevation

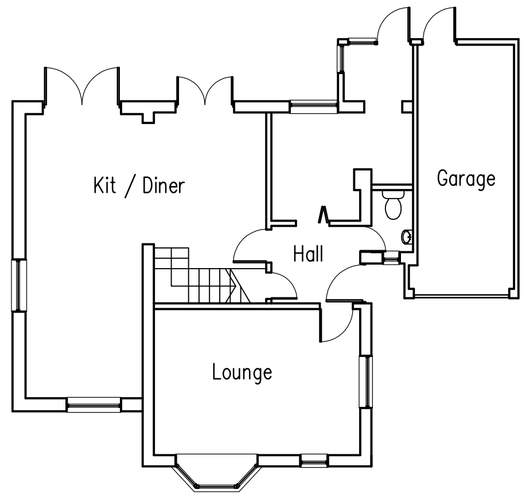

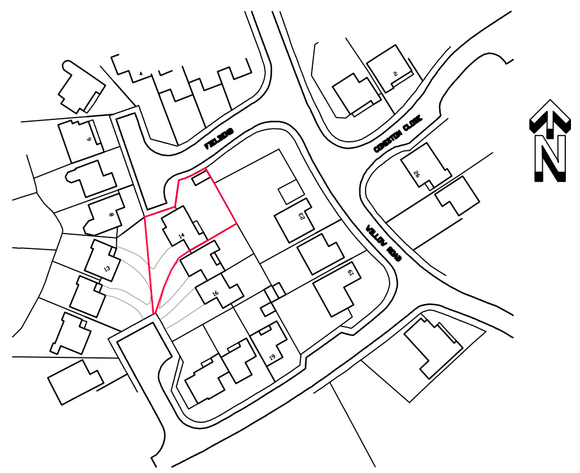

Location Plan @ 1:1250

0m 50m


Ordnance Survey (c) Crown Copyright 2014. All rights reserved.
Licence number 100022432

As Proposed ....




Front Elevation


0 1 2 3 4 5m

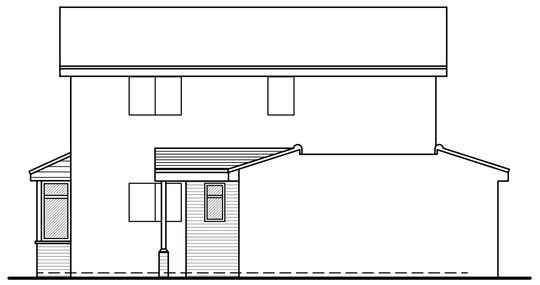

Side Elevation @ 1:100

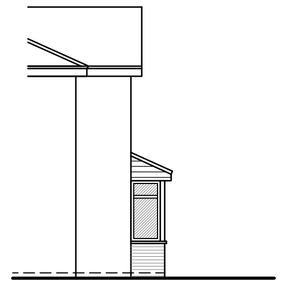


Side Elevation @ 1:100

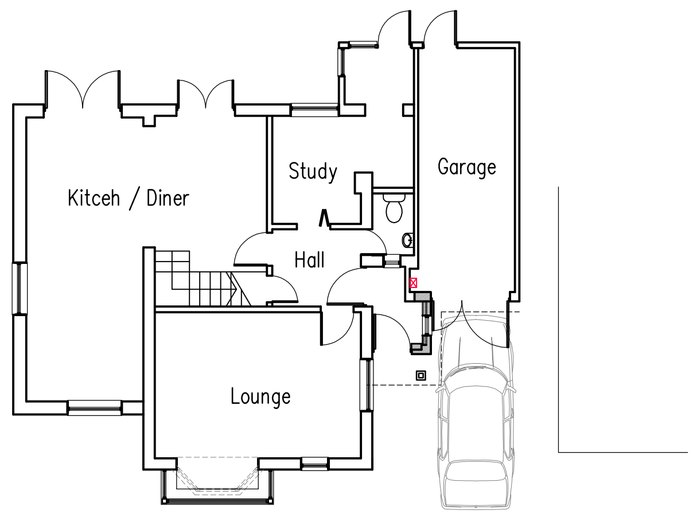


Ground Floor Plan @ 1:100

0 1 2 3 4 5m

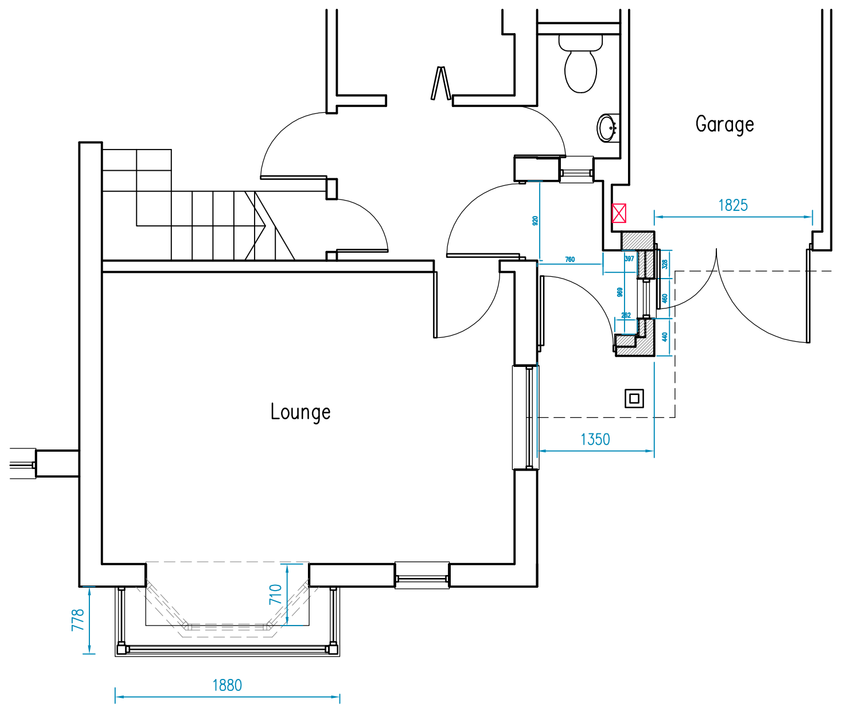

Ground Floor Plan @ 1:50

0 1 2 3 4 5m

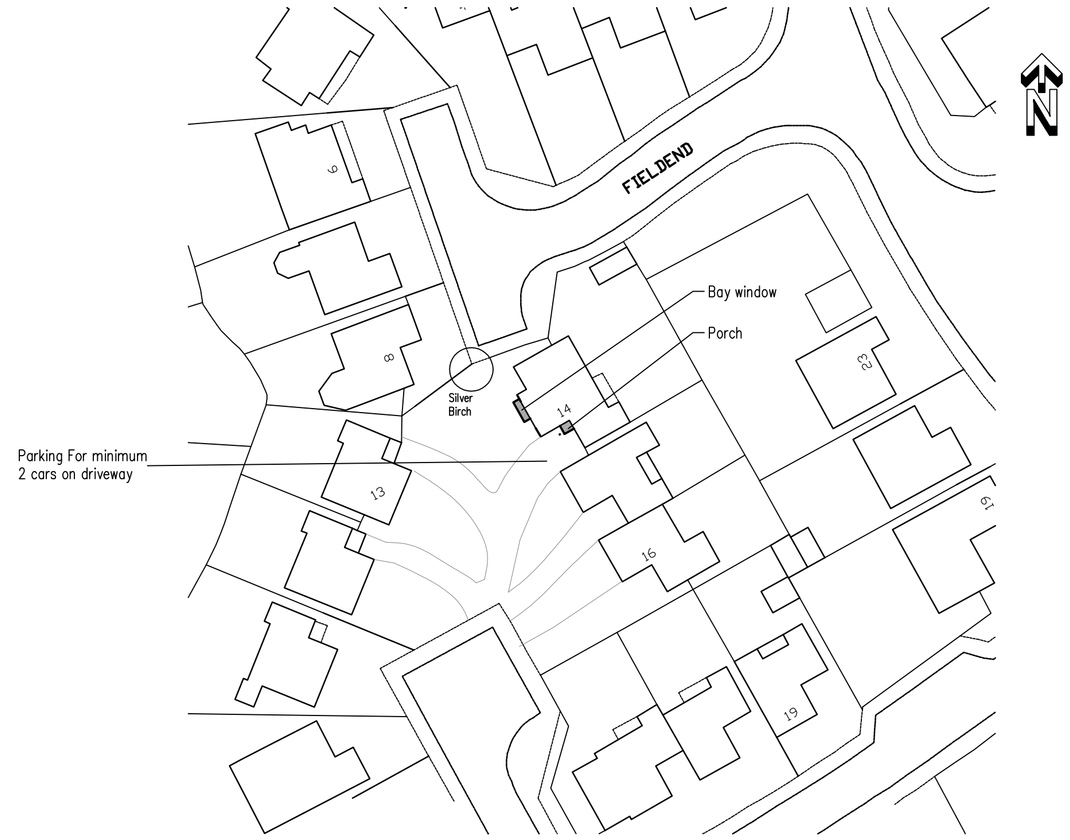

Block Plan 1:500

Ordnance Survey (c) Crown Copyright 2014. All rights reserved.
Licence number 100022432

1 – xref's loaded in file:

1. CONTRACTOR IS RESPONSIBLE FOR ALL SETTING OUT AND MUST CHECK DIMENSIONS ON SITE BEFORE WORK IS PUT IN HAND
2. WRITTEN DIMENSIONS ONLY TO BE TAKEN THIS DRAWING MUST NOT BE SCALED Drawing CAN be scaled for Planning
3. ARCHITECT TO BE IMMEDIATELY NOTIFIED OF SUSPECTED OMISSIONS OR DISCREPANCIES

	REVISIONS	
A	Amended to Cient comments	21.03.24
B	Amended to Cient comments	25.03.24
C	Planning	28.03.24
D	Red outline added	15.04.24

JNA ARCHITECTS
CHARTERED ARCHITECTS
14a Brighton Road, Southgate
Crawley, West Sussex, RH10 6AA
Tel: 01293 439323 FAX: 01293 530160
www.jna-architects.co.uk

PROJECT

14 Reynard Close
Horsham, West sussex
RH12 4GX

Proposed Bay Window &
Porch

SCALE	DRG. NO.	REV.
As shown at A1	J1398–01	D
DATE Mar' 24		
DRAWN JN		