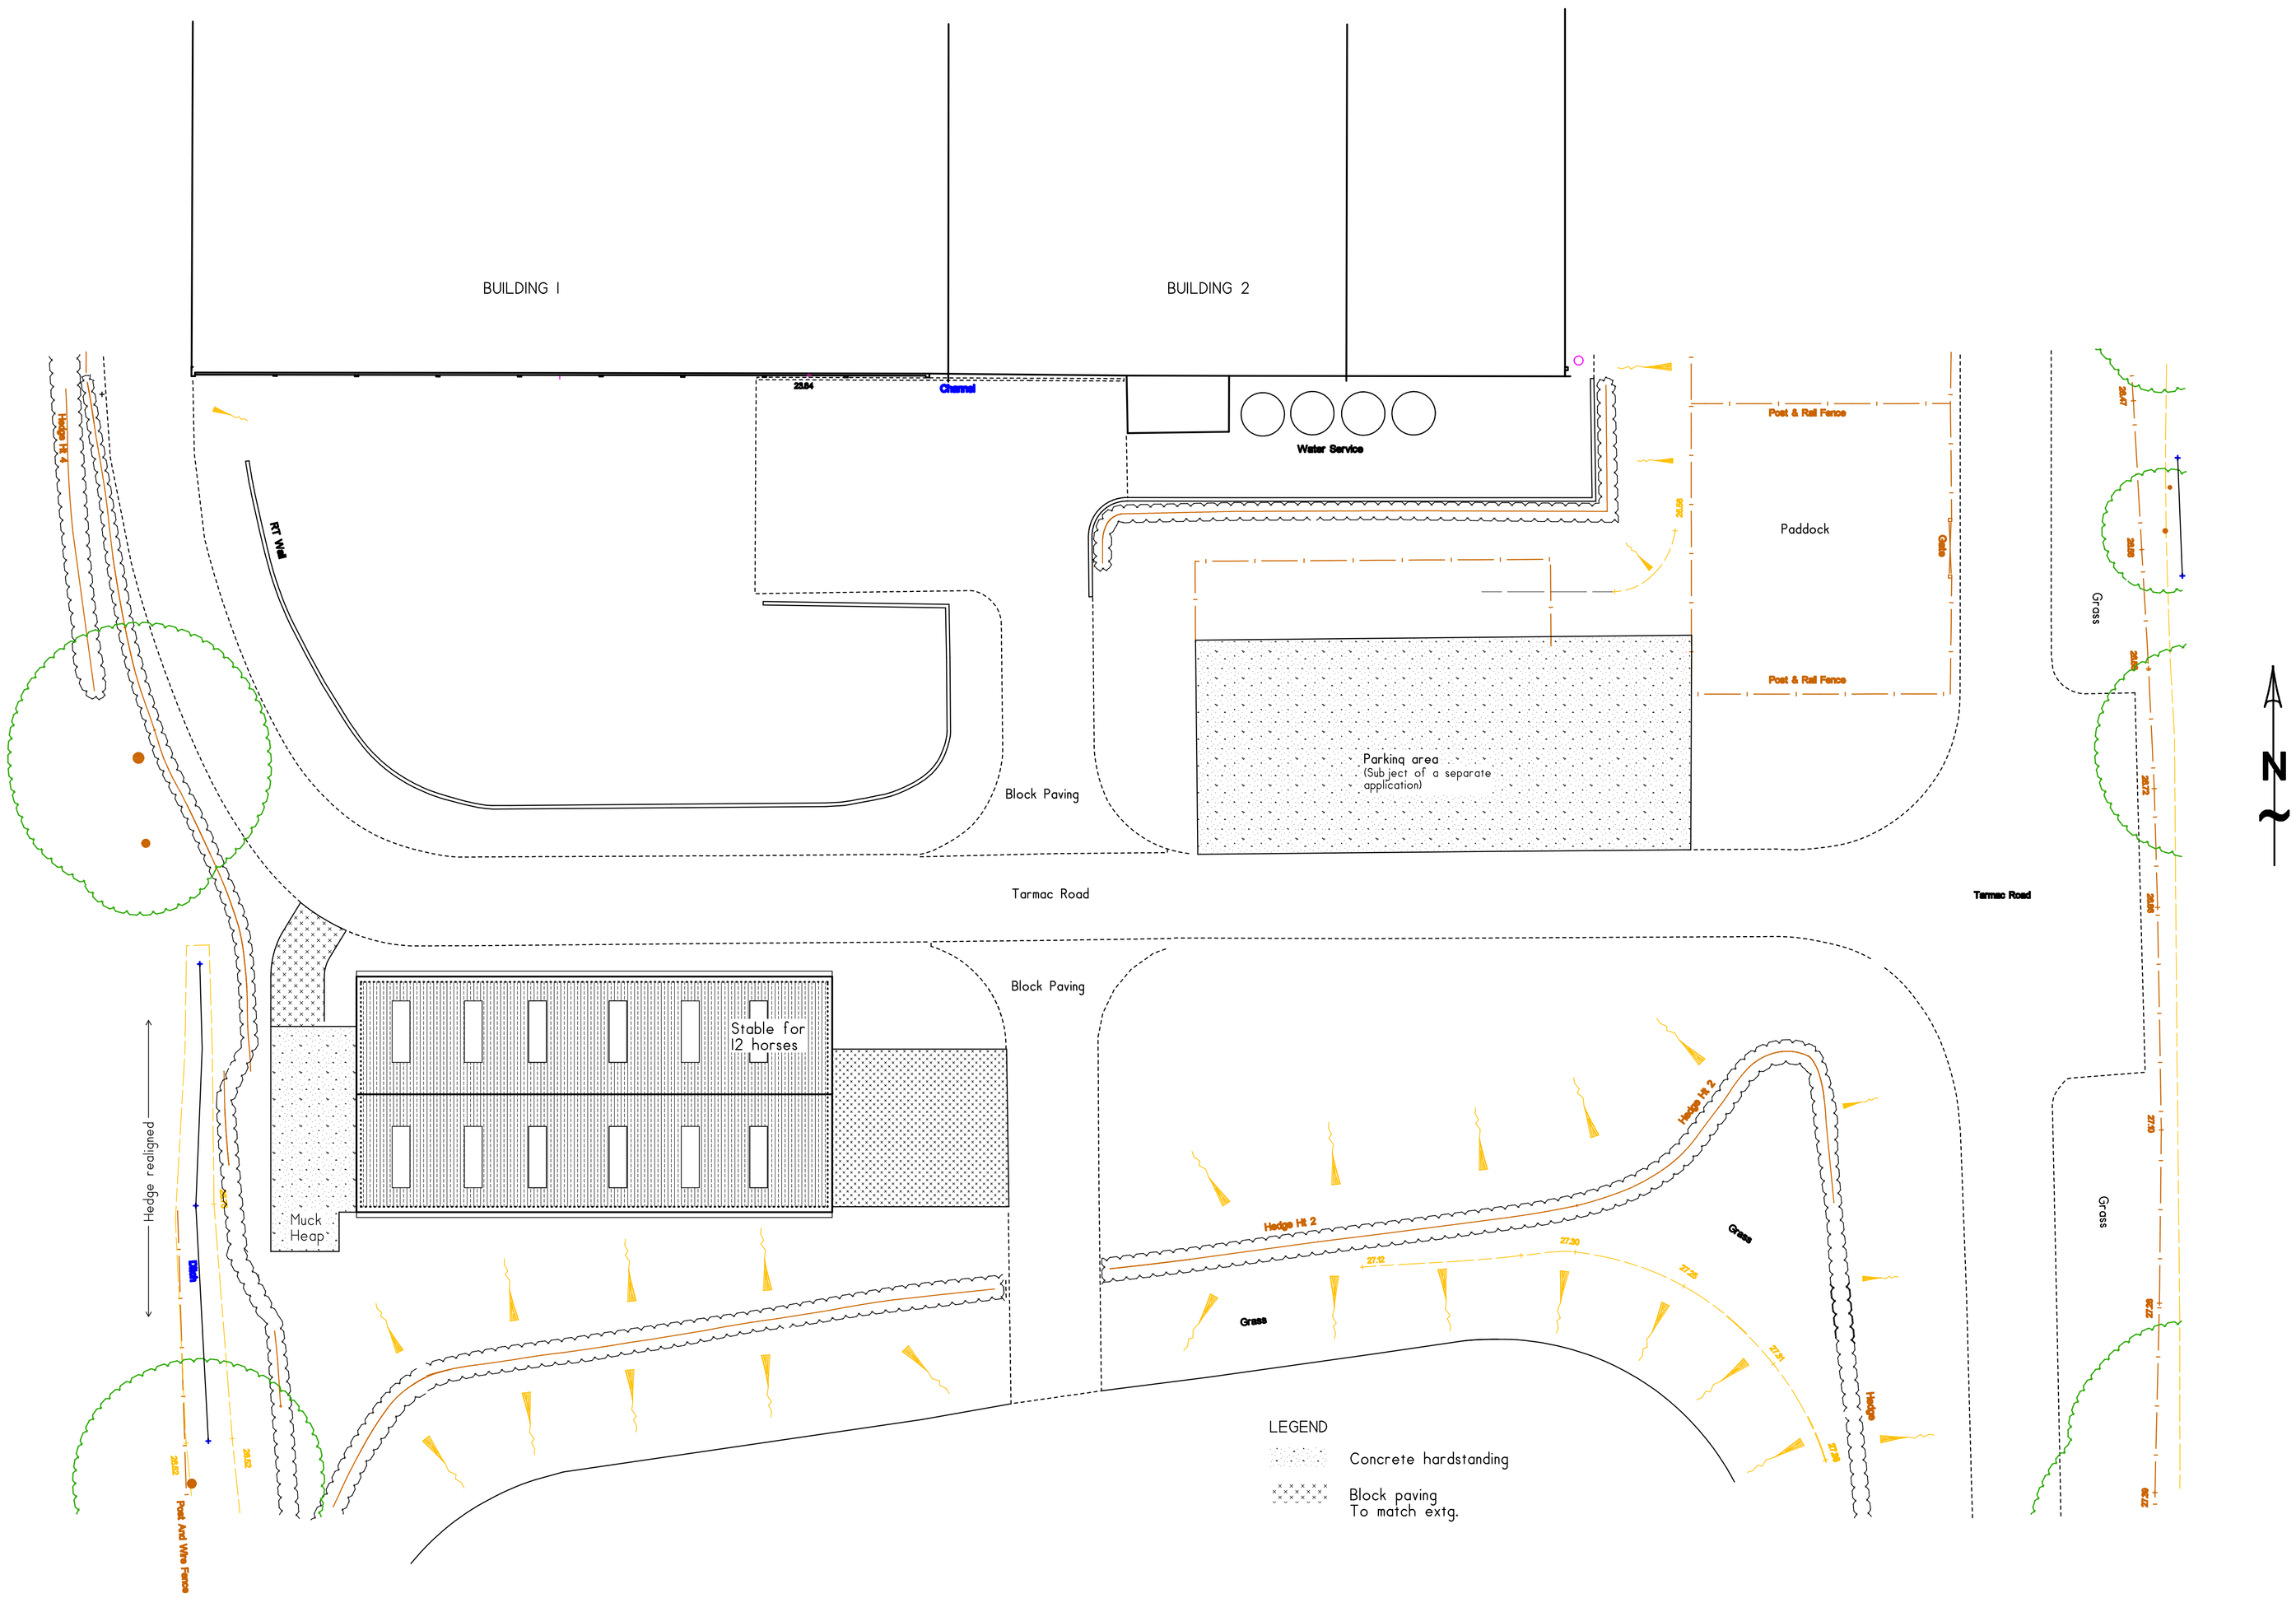


Site Plan 1:200

REV	DATE	DESCRIPTION
B	Feb 23	Tack room etc removed Length reduced by further 5.2m
A	Dec 22	Length reduced by approx 4m

CLIENT:

Bellows Equestrian Ltd

Proposed stable block

Hascombe Farm
Horn Lane
Henfield
BN5 9SA

DRAWING TITLE:

Stable Block + parking area
Site plan (1:200)

DSEQUINE
www.dsequine.com
07831 758231

REVISION		
B	SCALE	As shown
	DATE	Feb 22
	DRAWN BY	
	CHECKED BY	

DRAWING No.
22/2156-3

A1
1:200