Ordnance Survey, (c) Crown Copyright 2023. All rights reserved. Licence number 100022432

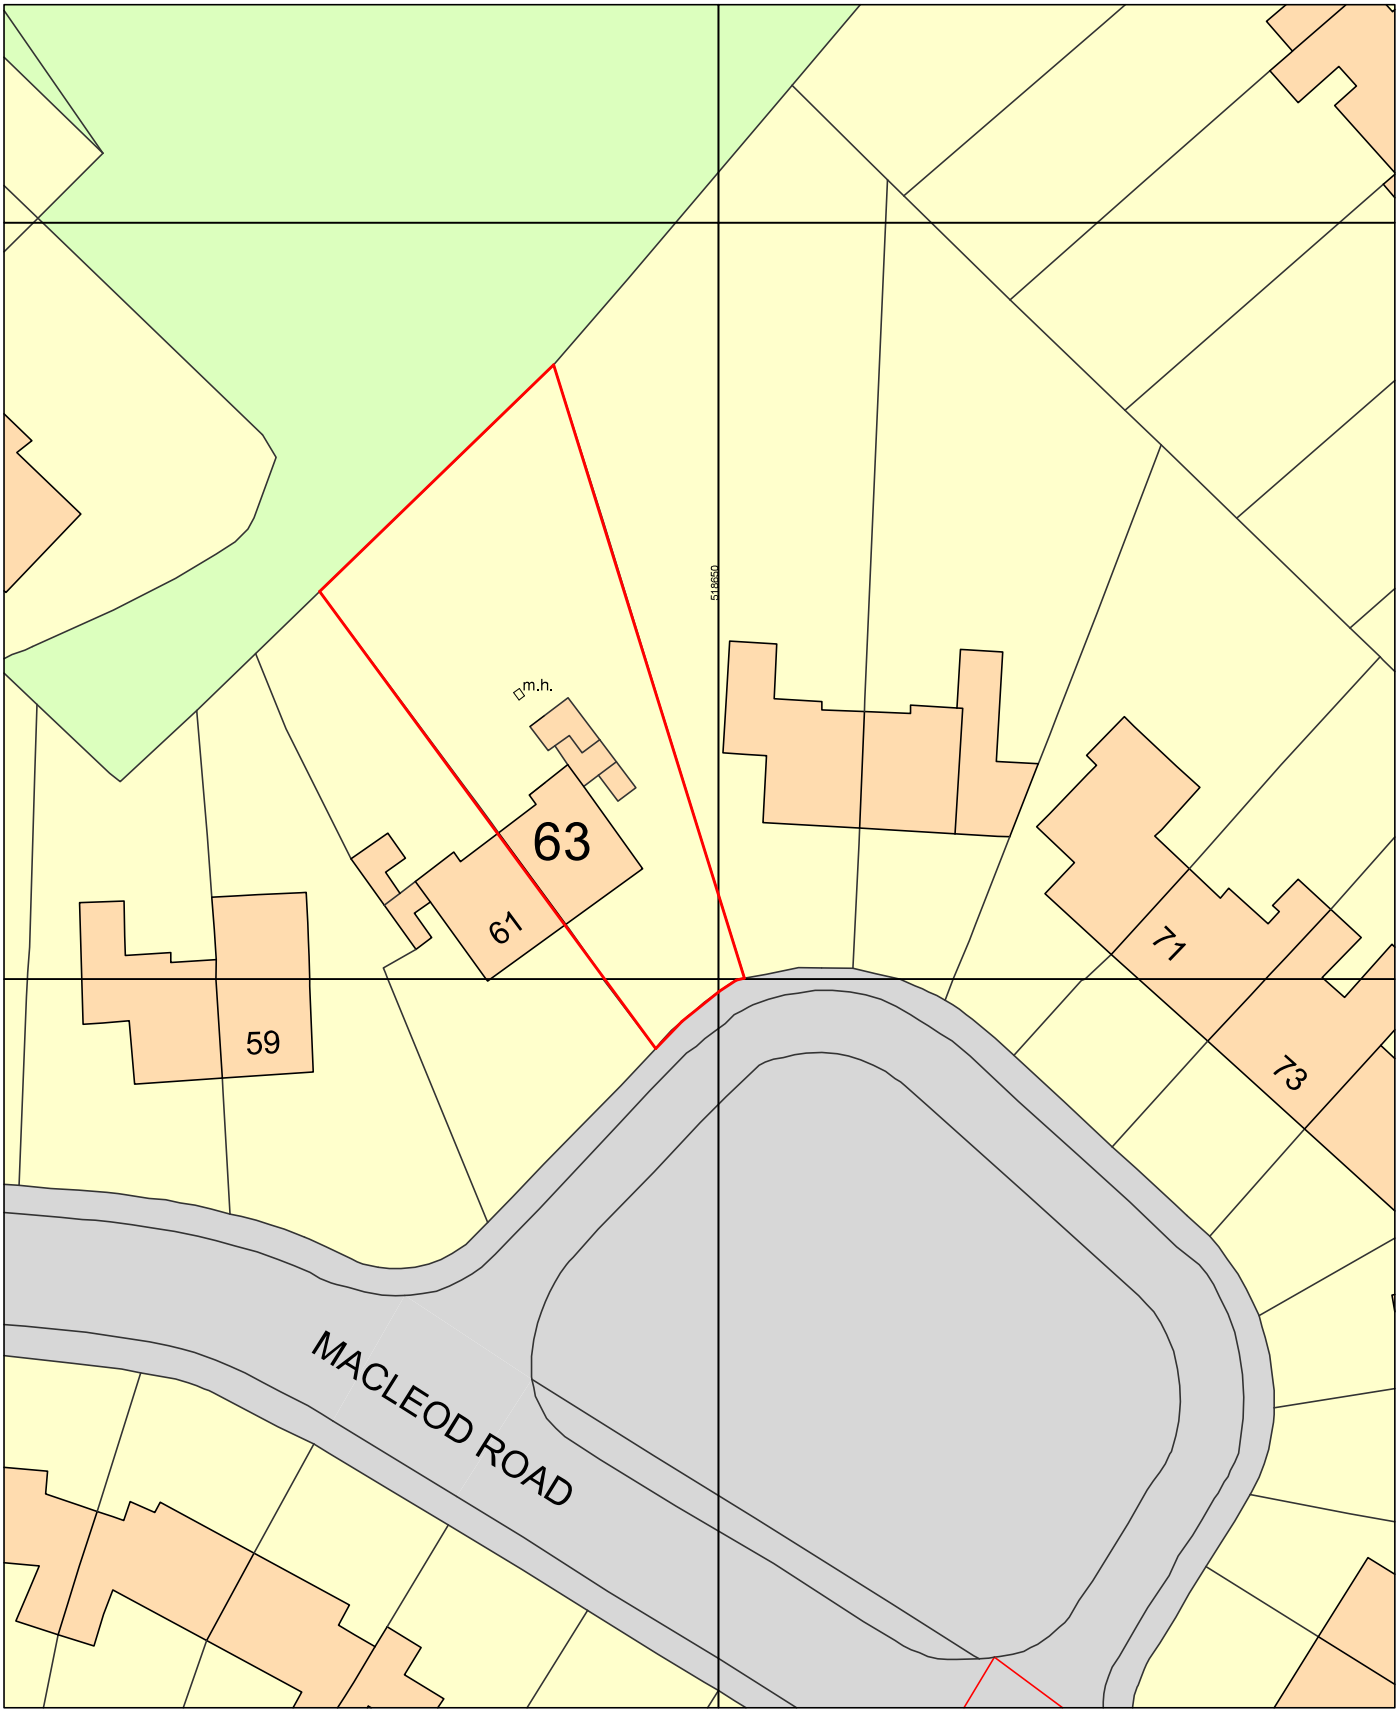

0m 10m 20m 30m

© Sue Kidd

This drawing is prepared for Local Authority approval on behalf of the applicant named below and/or named on the planning or building regulation application forms and may be used for no other purpose. The copyright of the drawing and designs remains the architect's. All copies are for information only about the application; they may be used for no other purpose without the express written permission of Sue Kidd

scheme: 63 Macleod Road, Horsham, RH13 5JG		drwg. no.: 23-MR-E02	revision: -
title: Block Plan		scale: 1:500@A4	date:

SUE KIDD MA (RCA)
Architectural Designer
3 Rowland Road, Cranleigh, Surrey GU6 8SW
Tel: 01483 275342 e-mail: suekidd1@hotmail.co.uk