



PROPOSED SECTIONAL - REAR

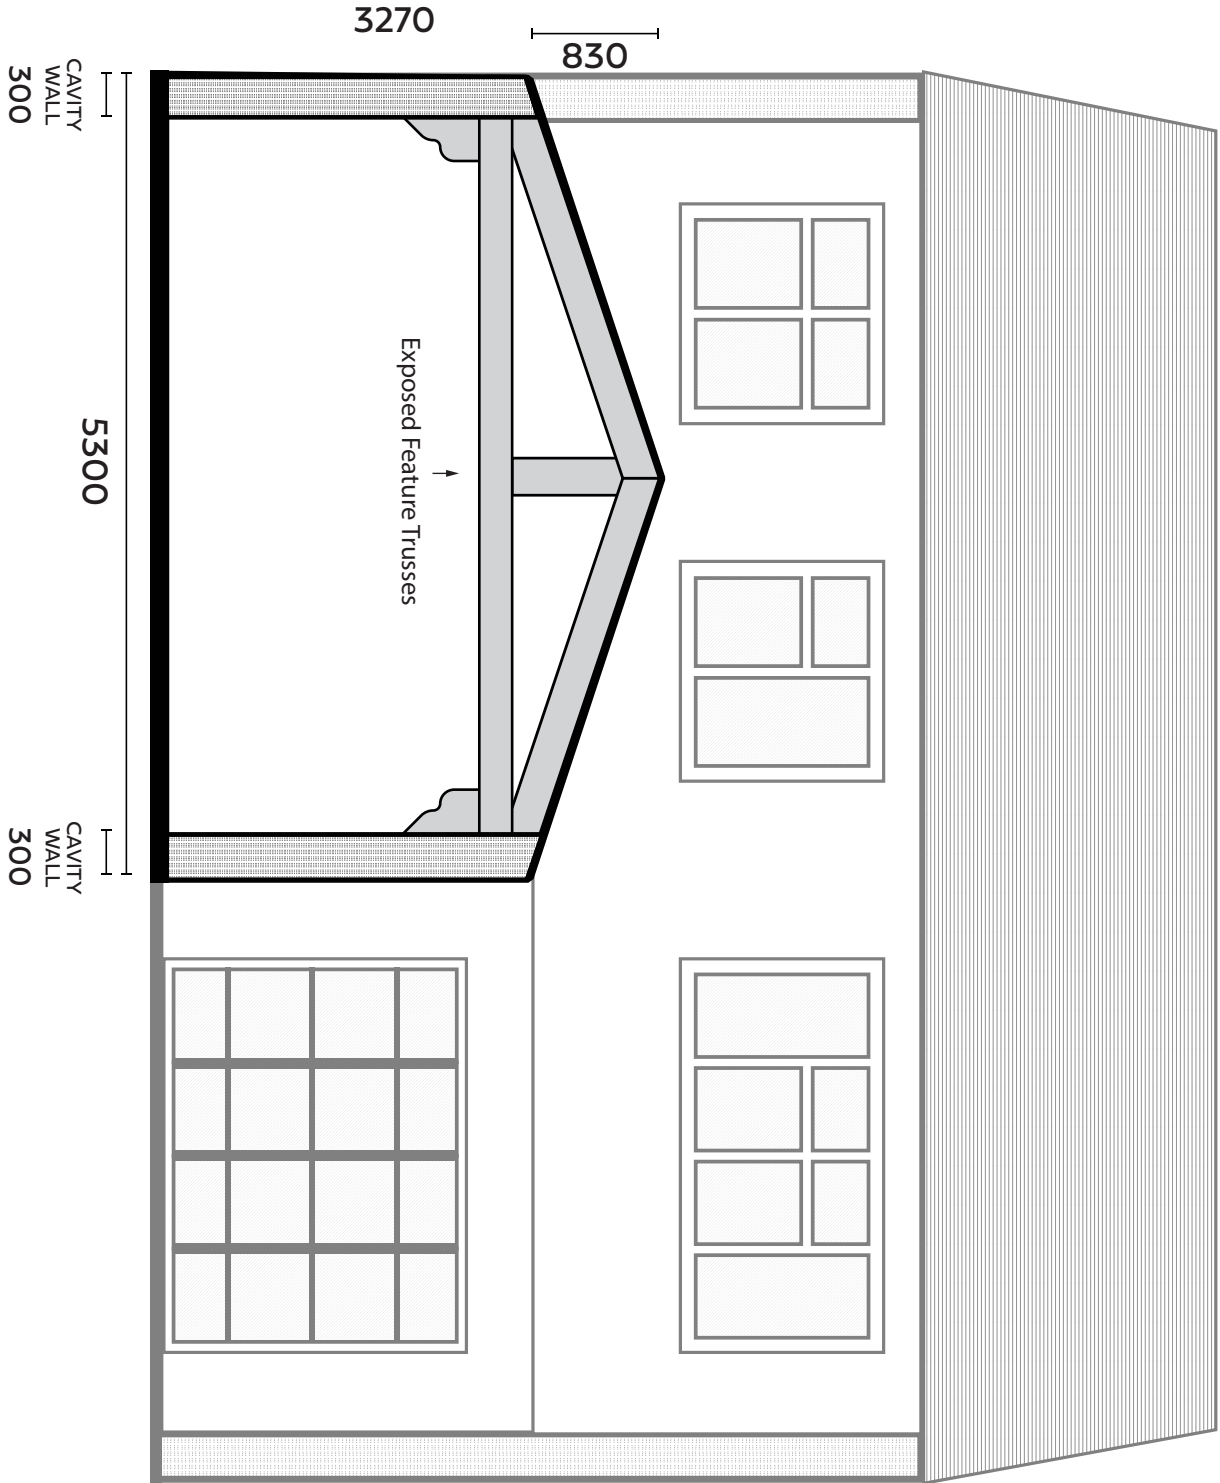

PROPOSED SECTIONAL - SIDE

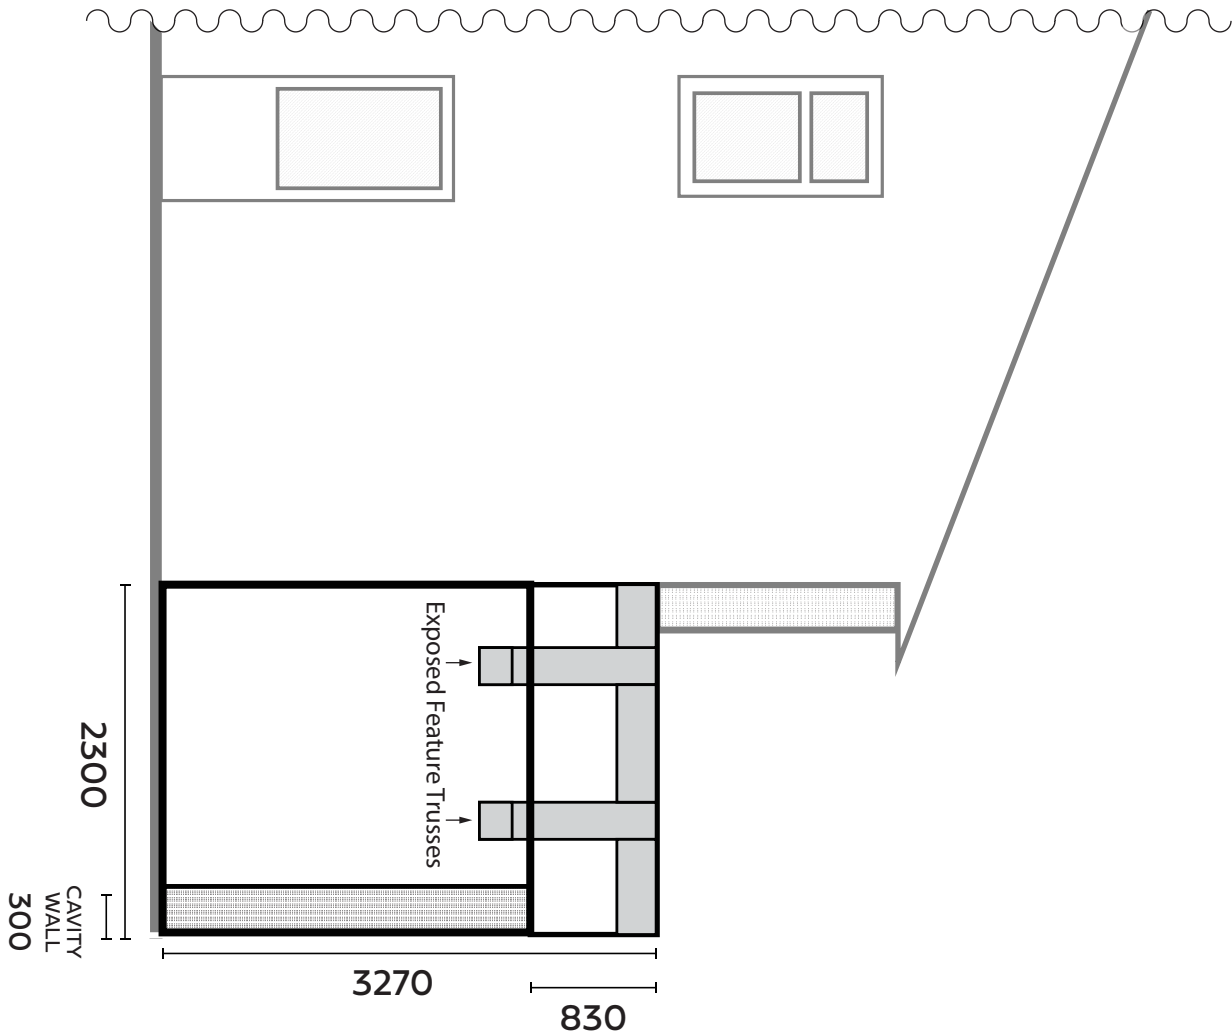

SCALE: 1:50

