
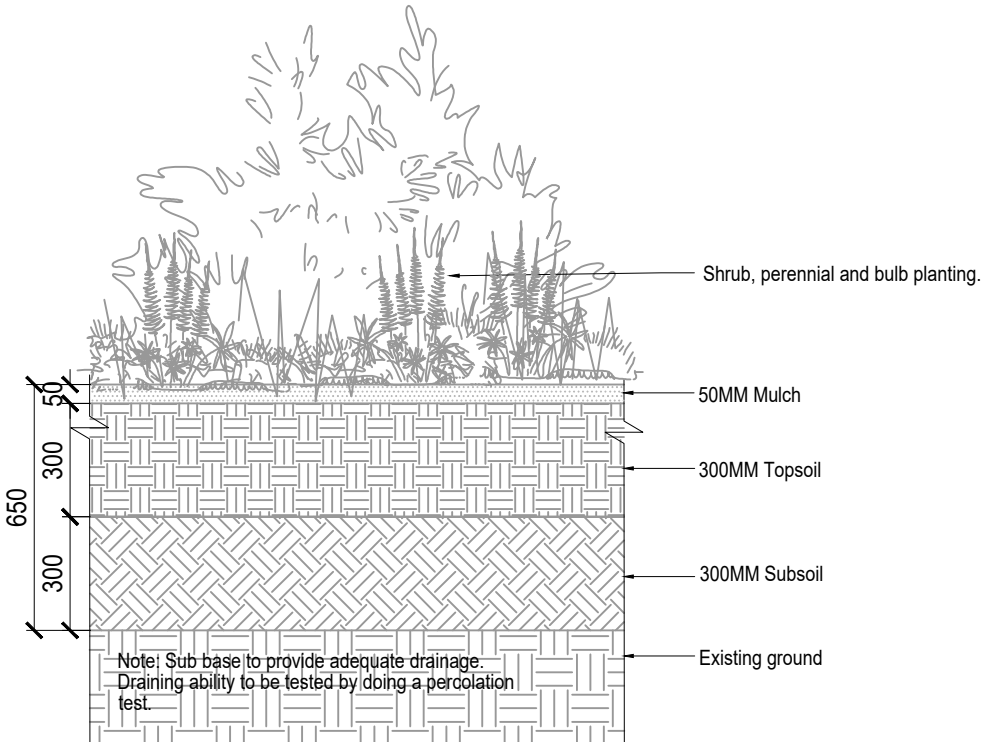


BUILDING DESIGN PARTNERSHIP SHALL HAVE NO RESPONSIBILITY FOR ANY USE MADE OF THIS DOCUMENT OTHER THAN FOR THAT WHICH IT WAS PREPARED AND ISSUED.
ALL DIMENSIONS SHOULD BE CHECKED ON SITE.

ANY DRAWING ERRORS OR DIVERGENCES SHOULD BE BROUGHT TO THE ATTENTION OF BUILDING DESIGN PARTNERSHIP AT THE ADDRESS SHOWN BELOW


NOTES

- Detail to be read in conjunction with General Arrangement Drawings:
- CRC-BDP-EX-00-PL-L-900101
 - CRC-BDP-EX-00-PL-L-900102
 - CRC-BDP-EX-00-PL-L-900103
- Details:
- CRC-BDP-EX-00-DT-L-940101
 - CRC-BDP-EX-00-DT-L-940201
 - CRC-BDP-EX-00-DT-L-940202
- Design and Access Statement:
- CRC-BDP-XX-XX-RP-A-300101

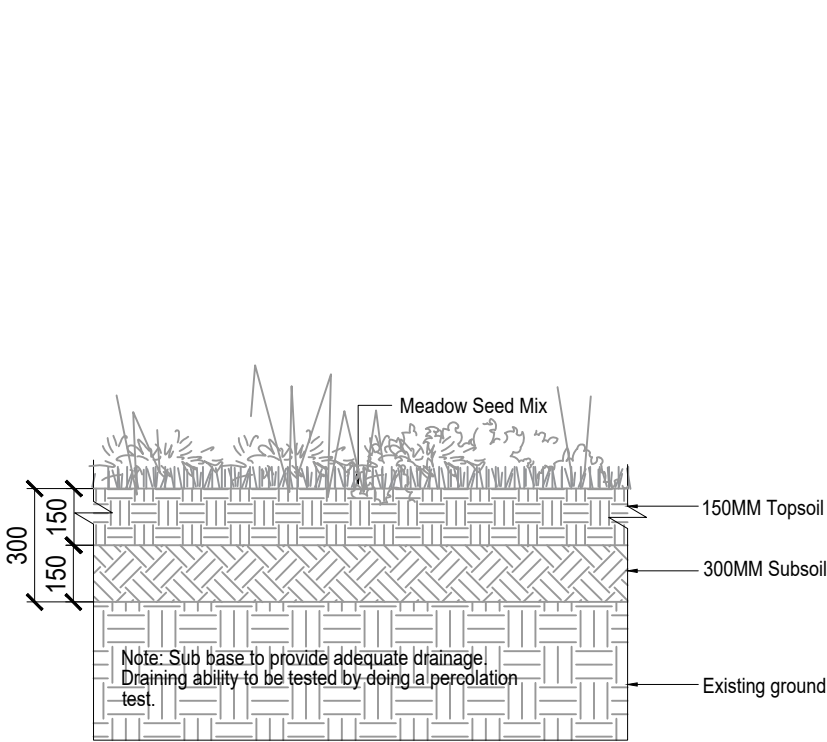

1 PL1 and PL2- MEADOW PLANTING TYPICAL DETAIL
SCALE: 1:20 @ A3

2 PL3 and PL4 - SHRUB PLANTING TYPICAL DETAIL
SCALE: 1:20 @ A3

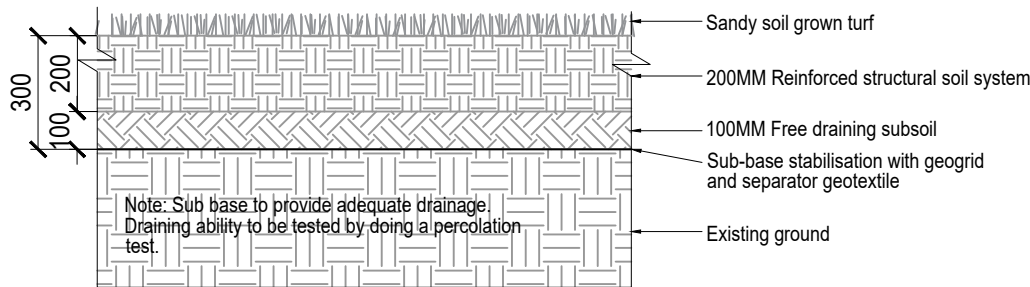

3 FR - REINFORCED TURF TYPICAL DETAIL
SCALE: 1:20 @ A3



P01 For Planning UR LD 22.06.26

REVISION / DESCRIPTION DRAWN CHECKED DATE

BDP.

16 Brewhouse Yard
Clerkenwell
London EC1V 4LJ
United Kingdom
T +44 (0)20 7812 8000
F +44 (0)20 7812 8399
www.bdp.com

PROJECT TITLE
**College of Richard Collyer
New Technology Centre**

PROJECT NUMBER
P3003919

DRAWING TITLE
**Landscape
Typical Soft Build Ups**

SCALE
**@ A3
1:20**

DATE
22.06.26

DRAWING No.
CRC-BDP-EX-00-DT-L-940101

REVISION
P01