

BUILDING DESIGN PARTNERSHIP SHALL HAVE NO RESPONSIBILITY FOR ANY USE MADE OF THIS DOCUMENT OTHER THAN FOR THAT WHICH IT WAS PREPARED AND ISSUED.
ALL DIMENSIONS SHOULD BE CHECKED ON SITE.

ANY DRAWING ERRORS OR DIVERGENCES SHOULD BE BROUGHT TO THE ATTENTION OF BUILDING DESIGN PARTNERSHIP AT THE ADDRESS SHOWN BELOW

NOTES

Detail to be read in conjunction with
General Arrangement Drawings:
- CRC-BDP-EX-00-PL-L-900101
- CRC-BDP-EX-00-PL-L-900102
- CRC-BDP-EX-00-PL-L-900103

Details:
- CRC-BDP-EX-00-DT-L-940101
- CRC-BDP-EX-00-DT-L-940201
- CRC-BDP-EX-00-DT-L-940202

Design and Access Statement:
- CRC-BDP-XX-XX-RP-A-300101

P01 For Planning UR LD 22.06.26

REVISION / DESCRIPTION DRAWN CHECKED DATE

BDP.

16 Brewhouse Yard
Clerkenwell
London EC1V 4LJ
United Kingdom
T +44 (0)20 7812 8000
F +44 (0)20 7812 8399
www.bdp.com

PROJECT TITLE
**College of Richard Collyer
New Technology Centre**


PROJECT NUMBER
P3003919

DRAWING TITLE
**Landscape Typ Detail
Hedge and Chain Link Fence**


DRAWING No.
CRC-BDP-EX-00-DT-L-940201

SCALE
**@ A3
1:20**
DATE
22.06.26

REVISION
P01

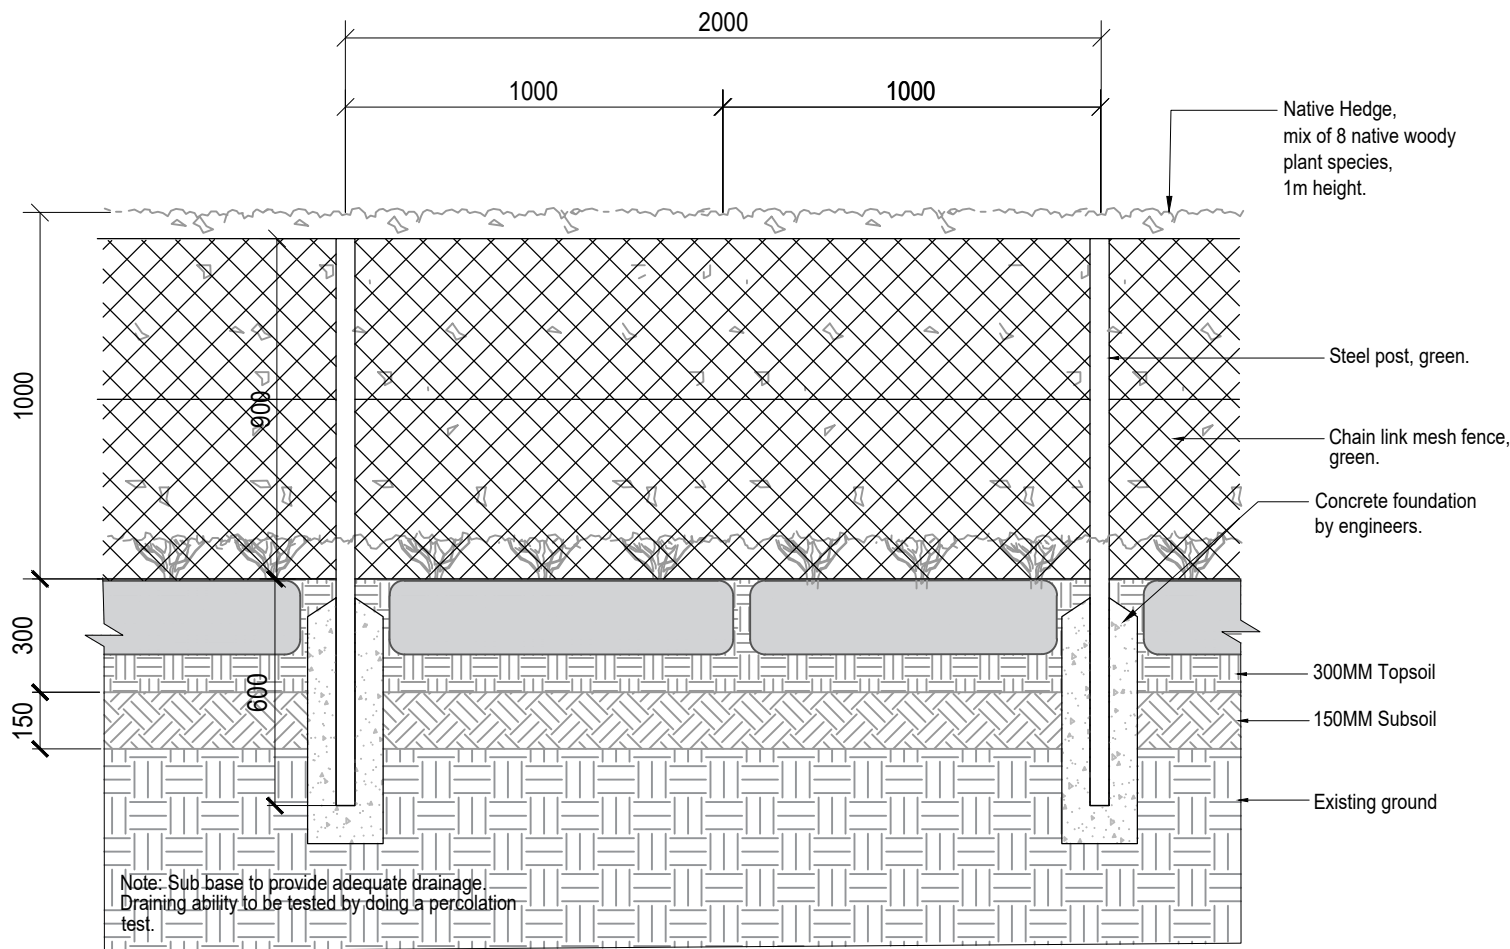

1 HEDGE AND CHAIN LINK FENCE TYPICAL DETAIL
SCALE: 1:20 @ A3

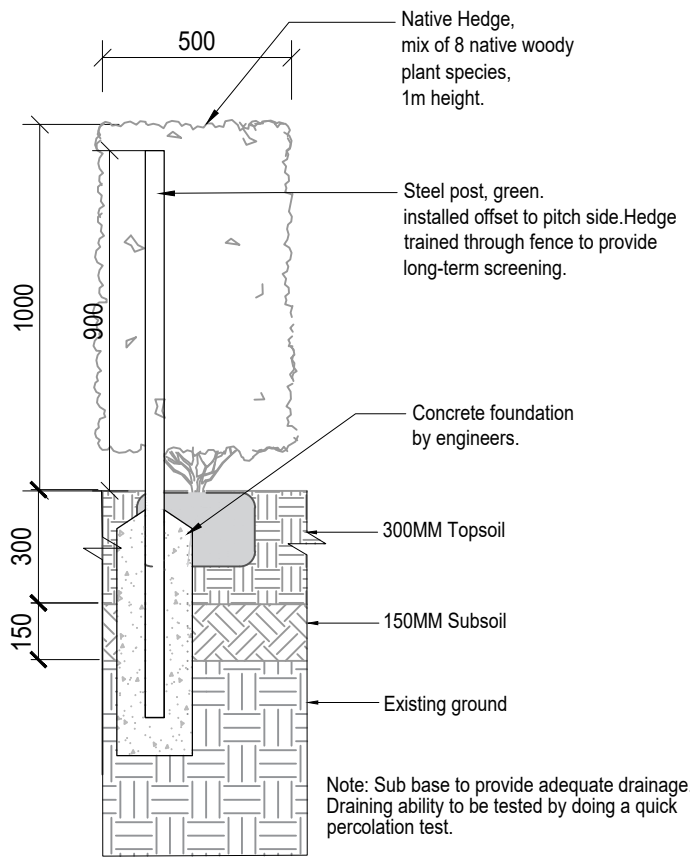

2 TYPICAL SECTION
SCALE: 1:20 @ A3

