
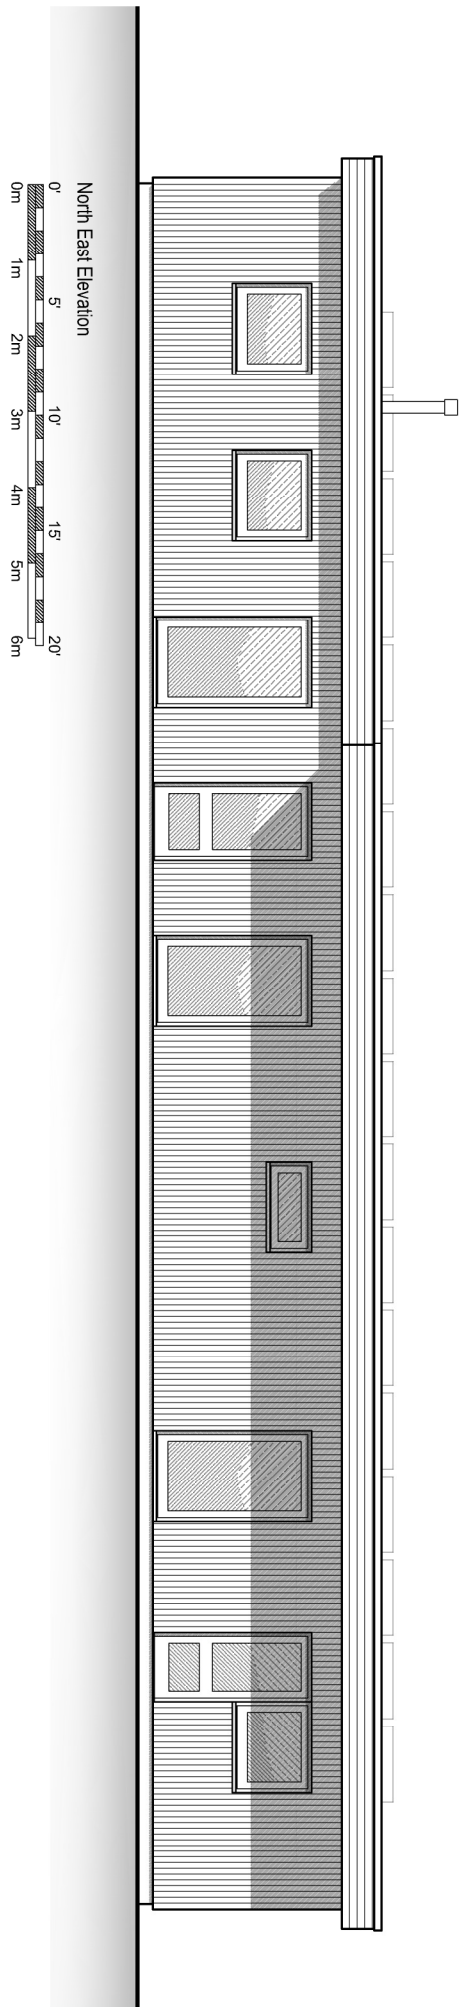


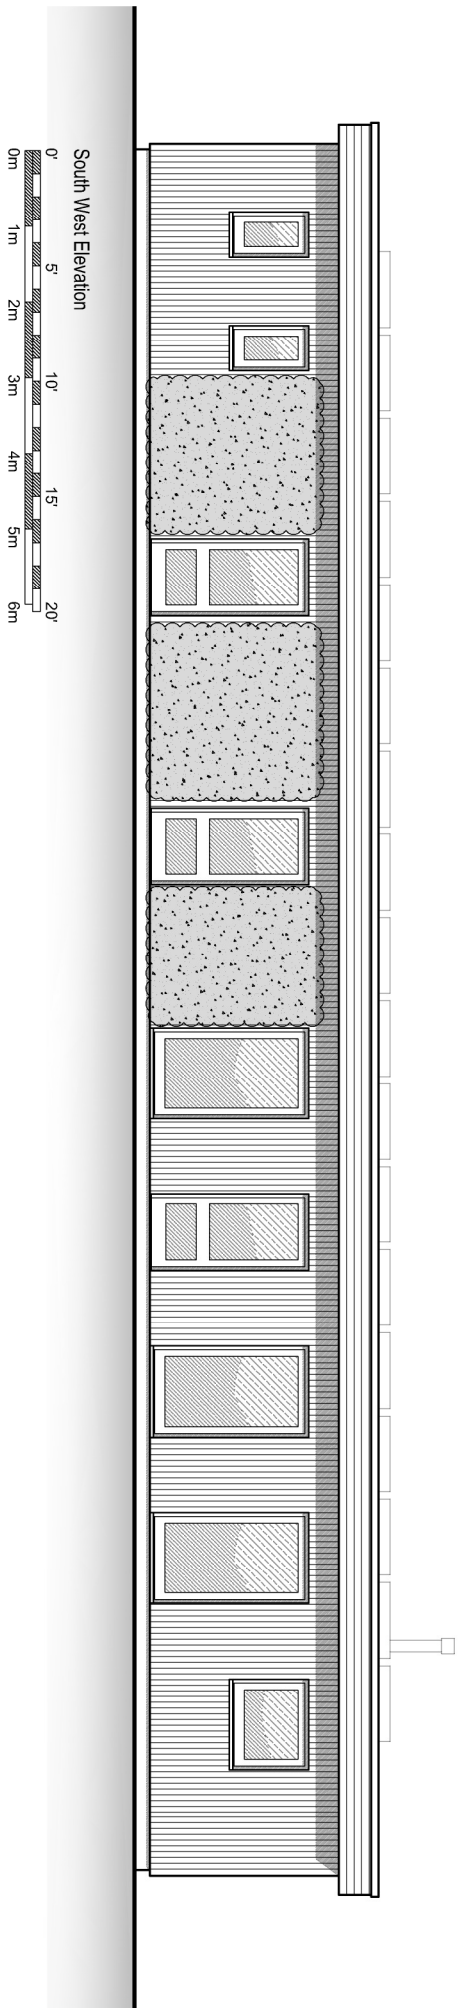

Rev.	A	28.05.26	CJN	Drawing title changed.
Date			Initials	Notes

Client	Chris Neale Architectural & Planning Consultant 12, Stockwell Road East Grinstead W. Sussex, RH19 4AU. 01342 326281		
	Project Proposed Residential Property, Old Stable Block Site, Kettlesbridge Farm, West Chilmington Lane, Coneysthorpe, RH14 9DN.		
Kim Bryant.	Title Elevations & Section, New-Build Alternative.		
	Drawn	Drawing No.	
	Scale Date	Rev.	
	C.J.N. 1:100 @ A3 Oct. 2025	P	24-04-31 TP. A
PRELIMINARY, liable to change without notice, not for construction			