
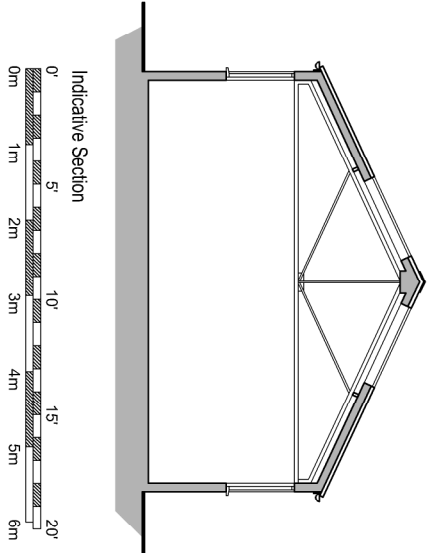
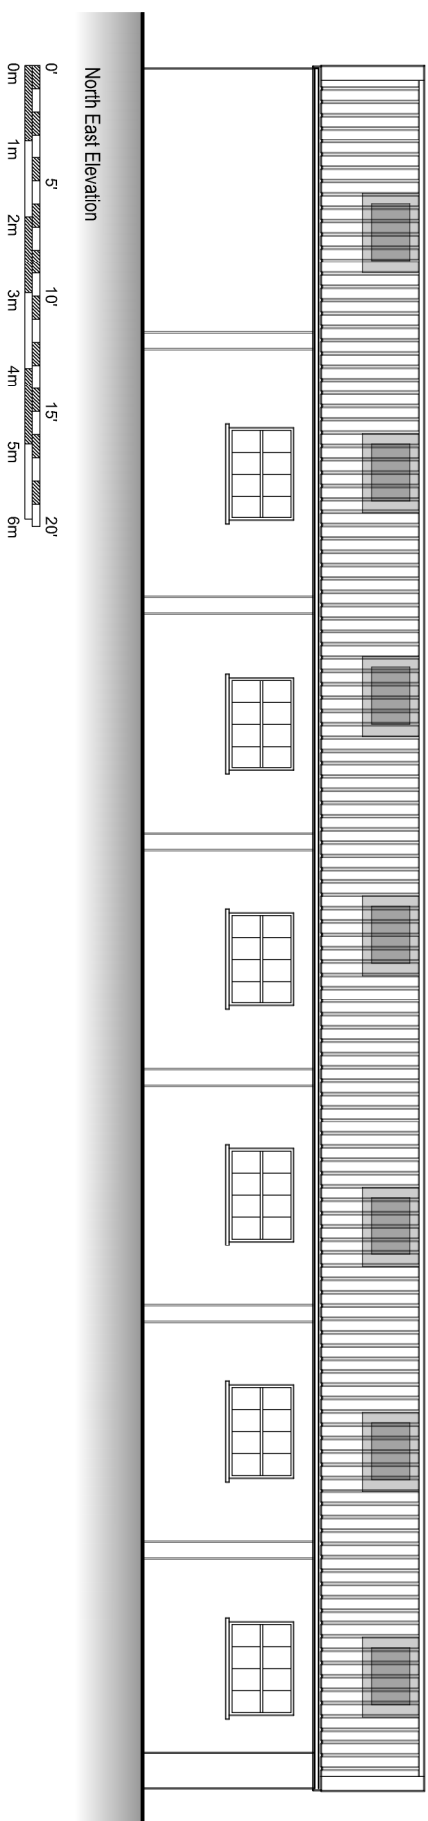
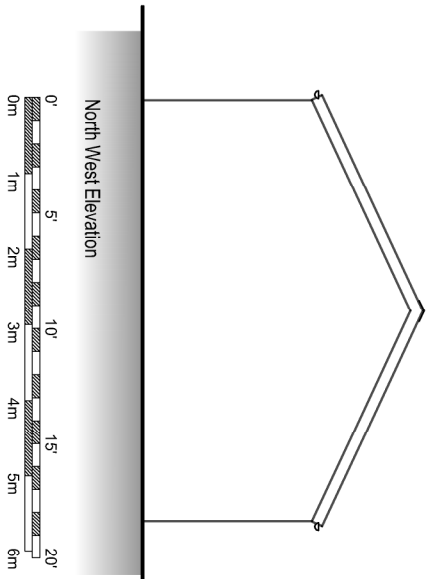
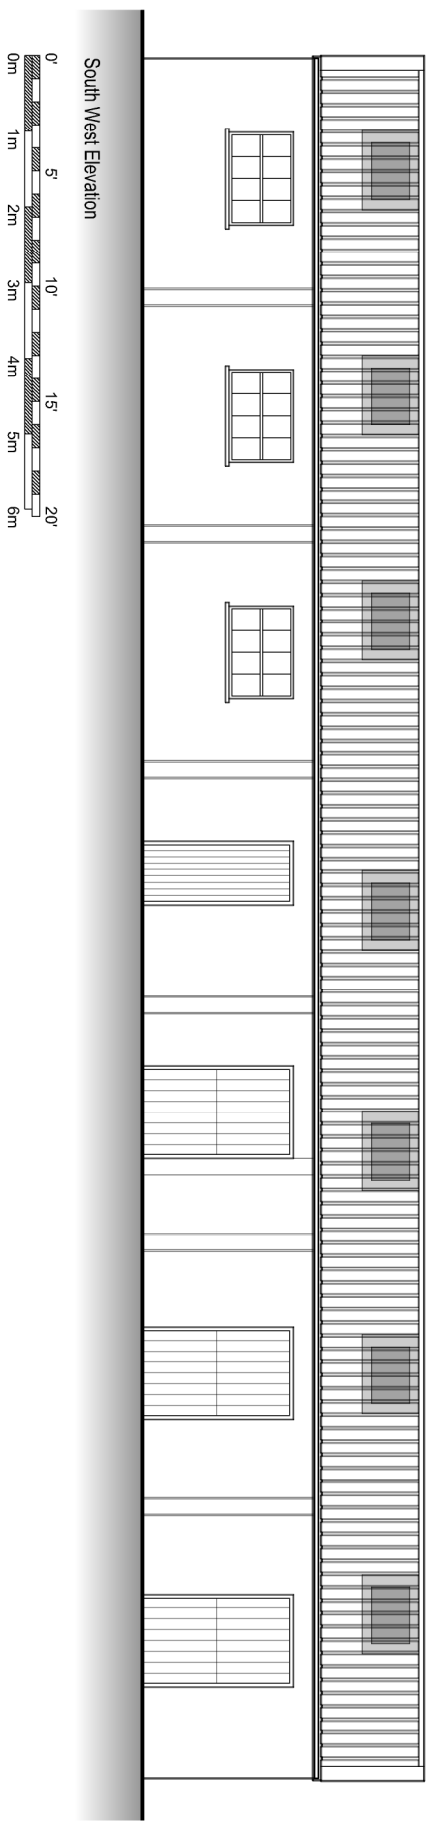


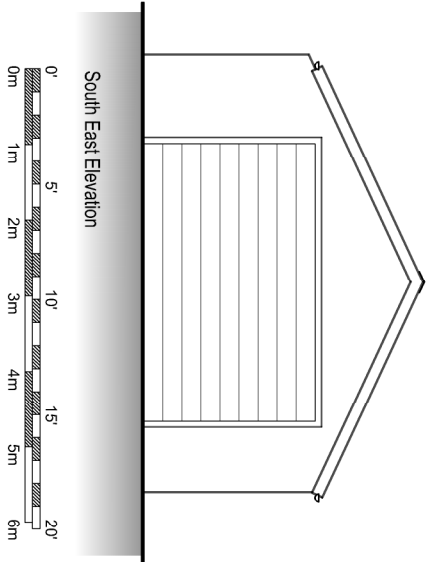

A	28.05.26	CJN	Drawing title changed.
Rev.	Date	Initials	Notes

Client	Chris Neale Architectural & Planning Consultant 12, Stockwell Road East Grinstead W. Sussex, RH19 4AU. 01342 326281		
	Project Proposed Residential Property, Old Stable Block Site, Kettleshridge Farm, West Chilmington Lane, Coneysthorpe, RH14 9DN.		
	Title Extg. Elevations & Section, Old Stable Block.		
	Drawn	C.N	Drawing No Rev.
	Scale	1:100 @ A3	
	Date	Oct. 2024	
Do not scale from this drawing. All figured dimensions to be checked on site before construction and any discrepancies to be notified immediately.		P 24-04-02 TP. A	
PRELIMINARY, liable to change without notice, not for construction			