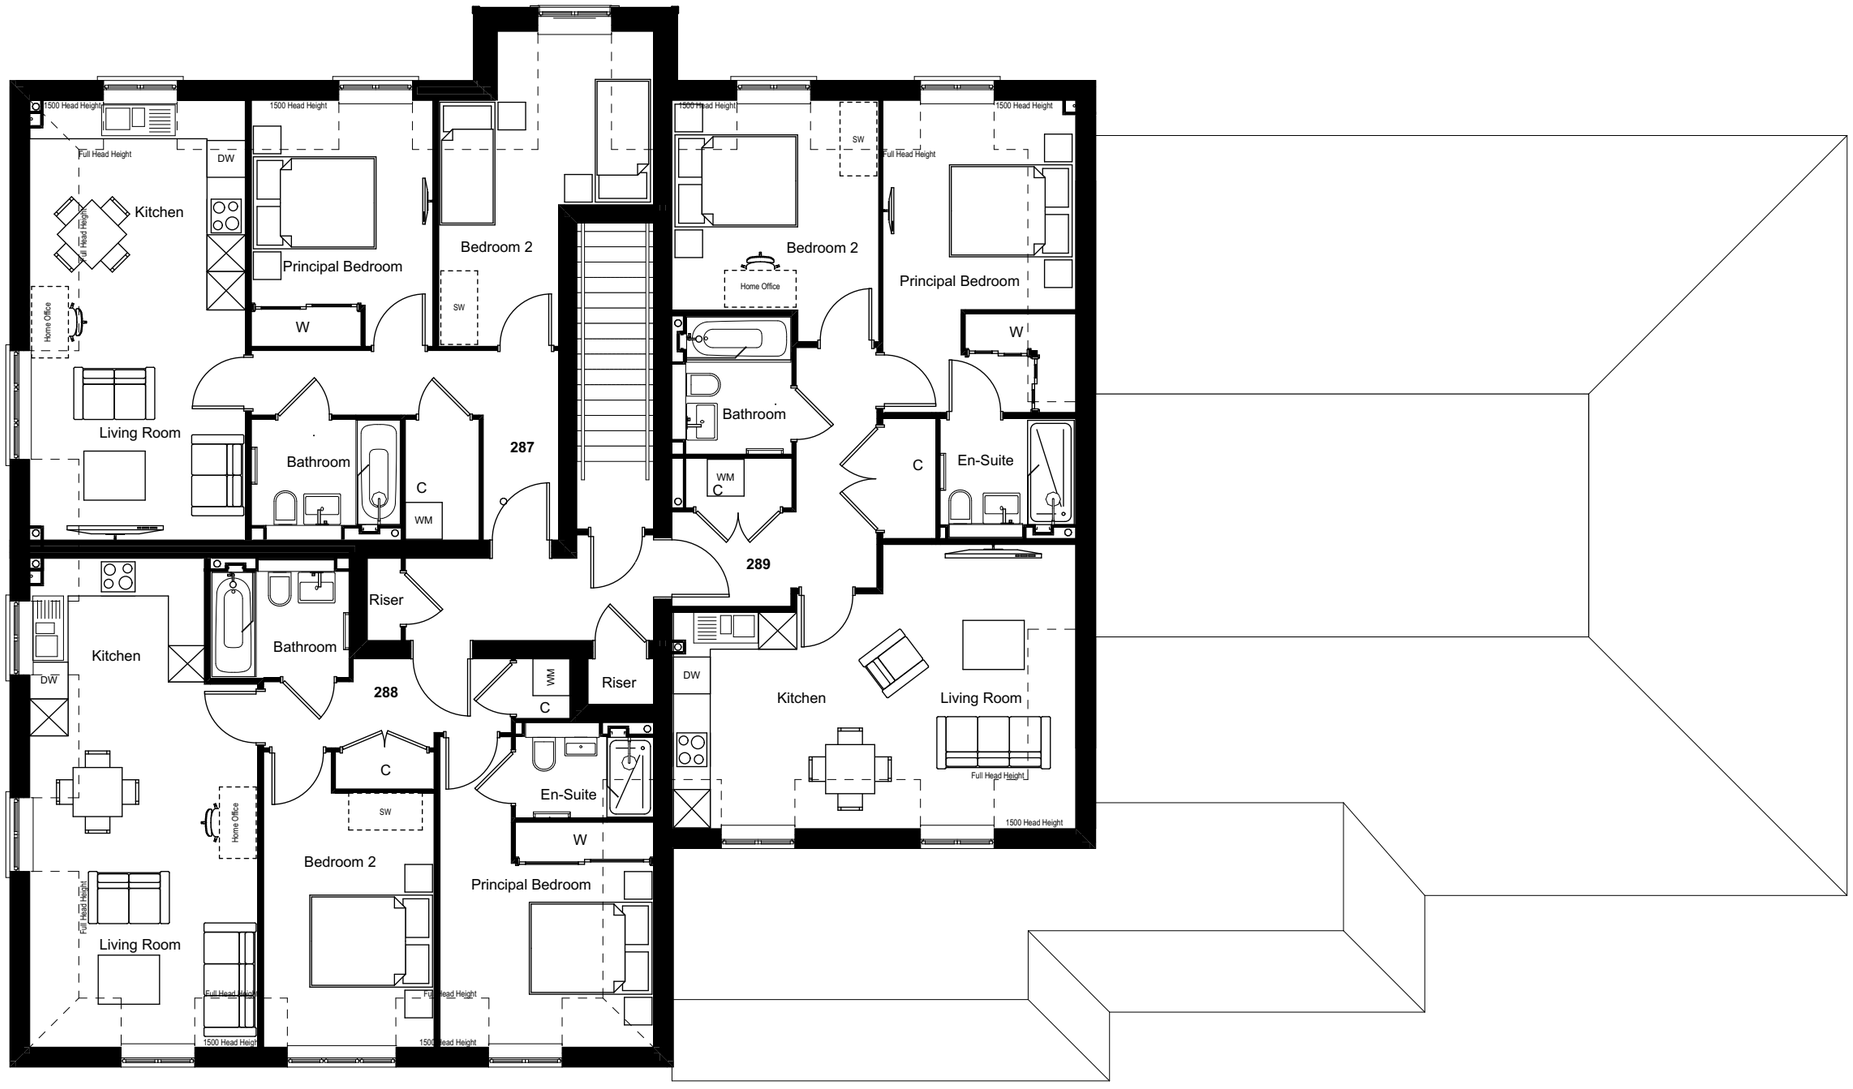


Second Floor
Plots 277-289

Rev	Date	Description	Dr'n	Ch'd
01	30.06.23	Initial Issue	RH	AD

Berkeley
Designed for life
Berkeley Homes (Southern) Limited
Berkeley House, Bay Tree Avenue
Leatherhead, Surrey, KT22 7UE
Tel: (01372) 370400

hap architects
The Old Registry, 20 Amersham Hill,
High Wycombe, Bucks, HP13 6NZ.
T: 01494 450427 F: 01494 465670
E: admin@haparchitects.co.uk
www.haparchitects.co.uk

Client: BERKELEY HOMES

Project: SOUTHERN SITE LAND EAST OF A24 HORSHAM

Drawing Status: PLANNING

Drawing Description: **Apartments - Second Floor**

Scales: 1:100

Sheet size: A3

Project Number - Drawing Number - Revision: **2138-PL-03-01**

Scale Bar: 4cm

DO NOT SCALE from this drawing for construction purposes, use figured dimensions only. All dimensions and levels must be verified on site prior to commencement and any discrepancies notified. This drawing to be read in conjunction with relevant specialists drawings, details and specifications.
Copyright of this drawing is the property of HAP Chartered Architects Ltd

RIBA Chartered Practice