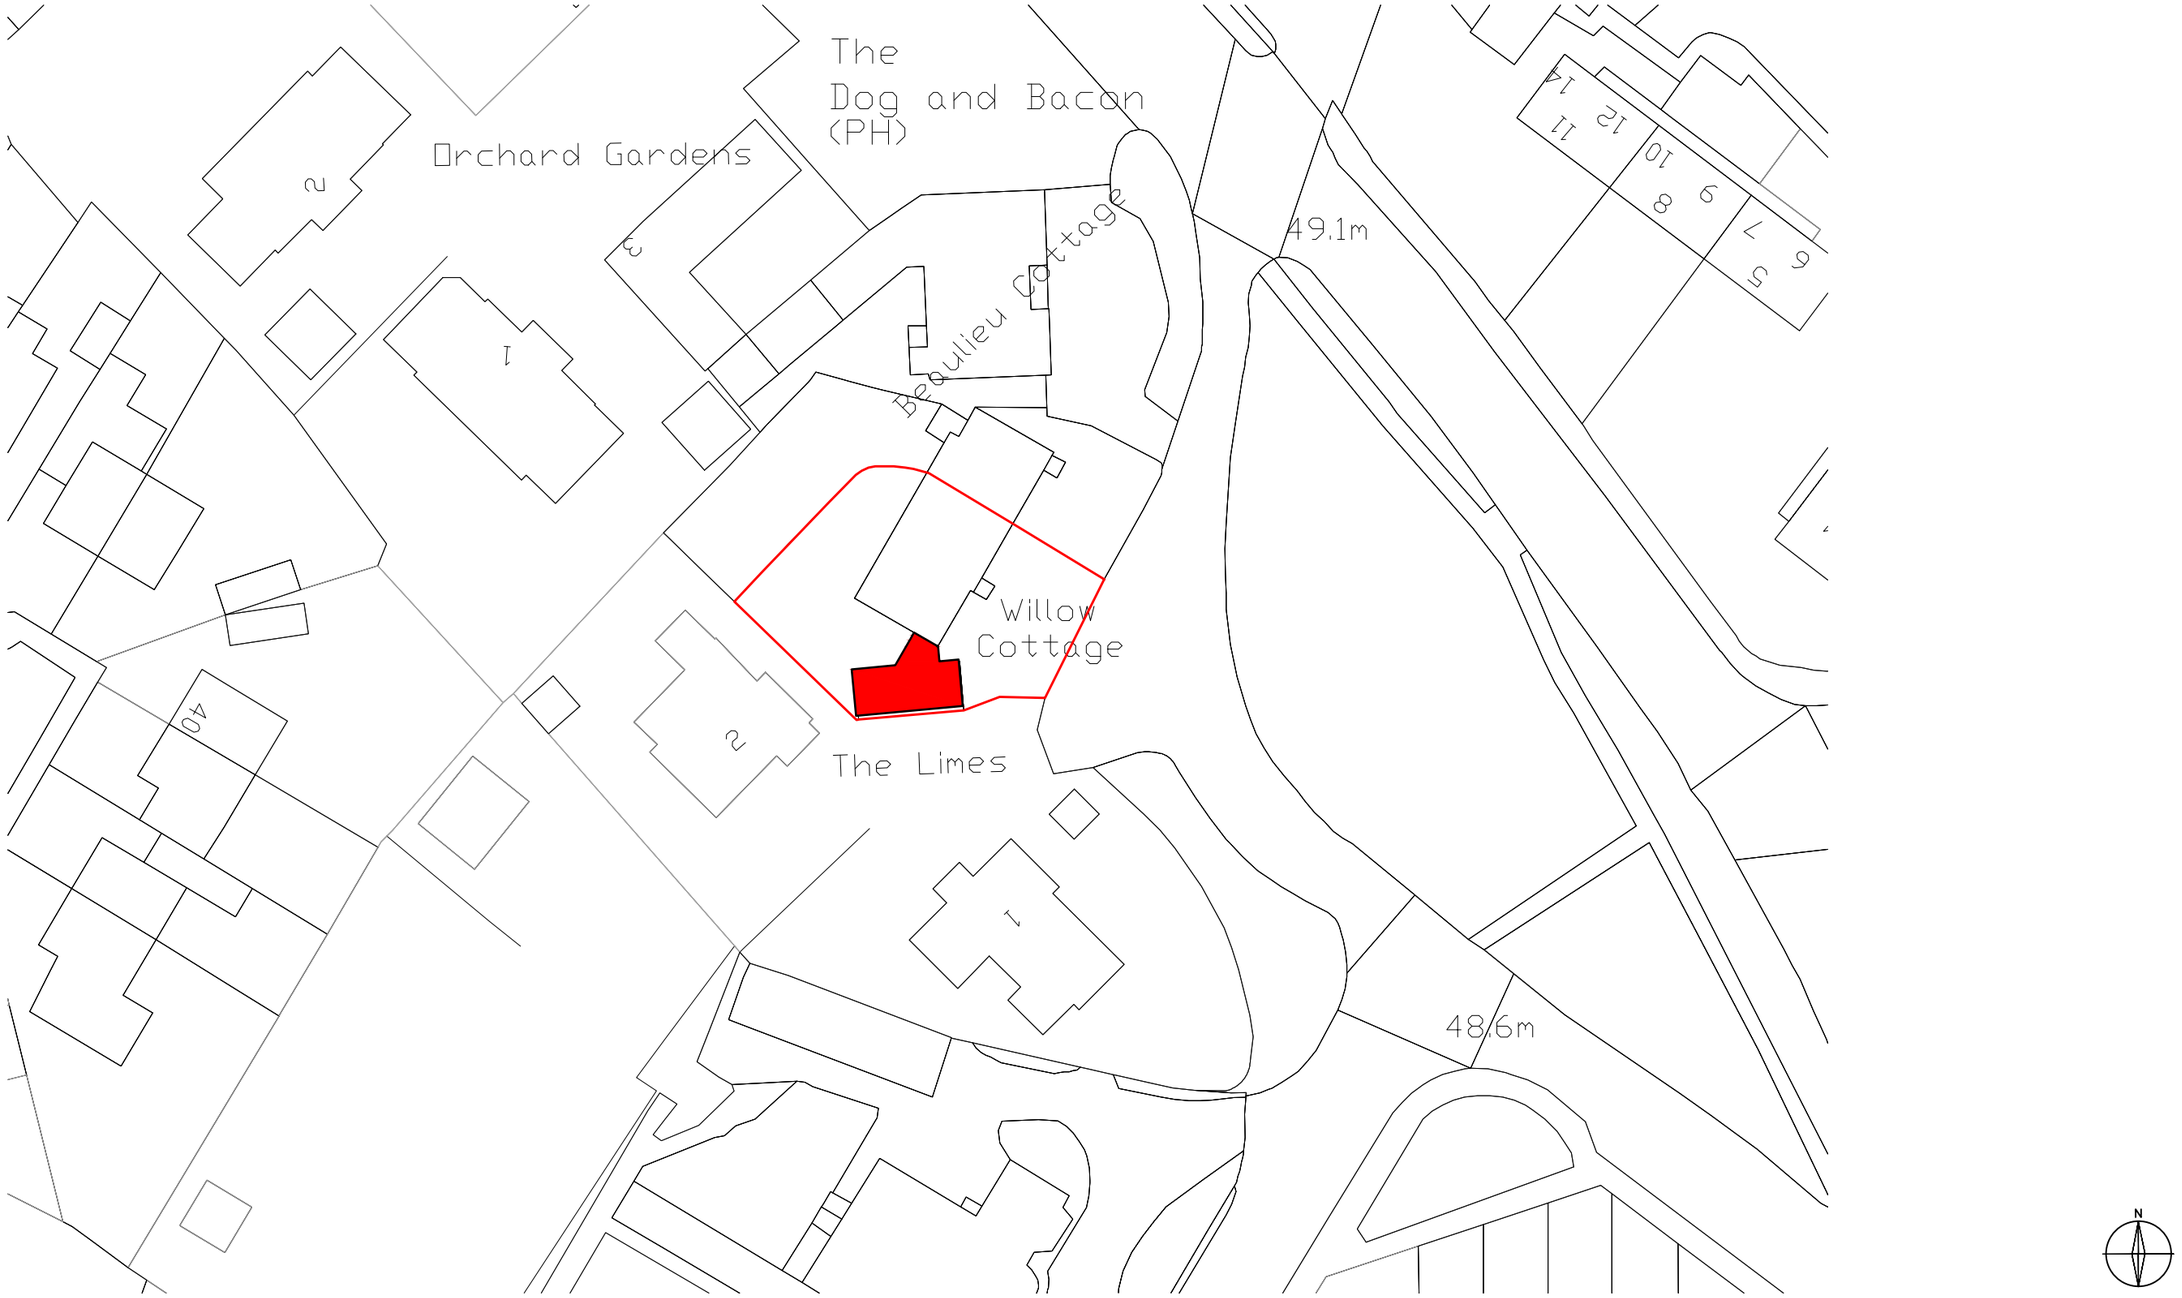

NOTES:

1. All dimensions are in mm and must be checked on site.
2. Drawings are to be read in conjunction with accompanying documents.
3. Any errors or inaccuracies should be brought to the attention of Grumitt Wade Mason

Contact Information

Unit 3, Tungsten Building, George Street,
Portslade, Brighton, BN41 1RA

Tel: 01273 410836
Email: mark@amberliving.co.uk

Revision	Description	By	Date
-	-	-	-

Client Name: Mr Simon Brough and Gen Herga

Address: Willow Cottage, Horsham RH12 2QR

Drawing Title: Block Plan

Drawing Reference: DT/Willowcottage/01

Date: 10.03.2025

Scale	Paper	Drawn By	Revision	Direction
1:500	A3	DT	-	N