9818 STEYING, HIGH STREET

PROPOSED ELEVATION



EXISTING ELEVATION

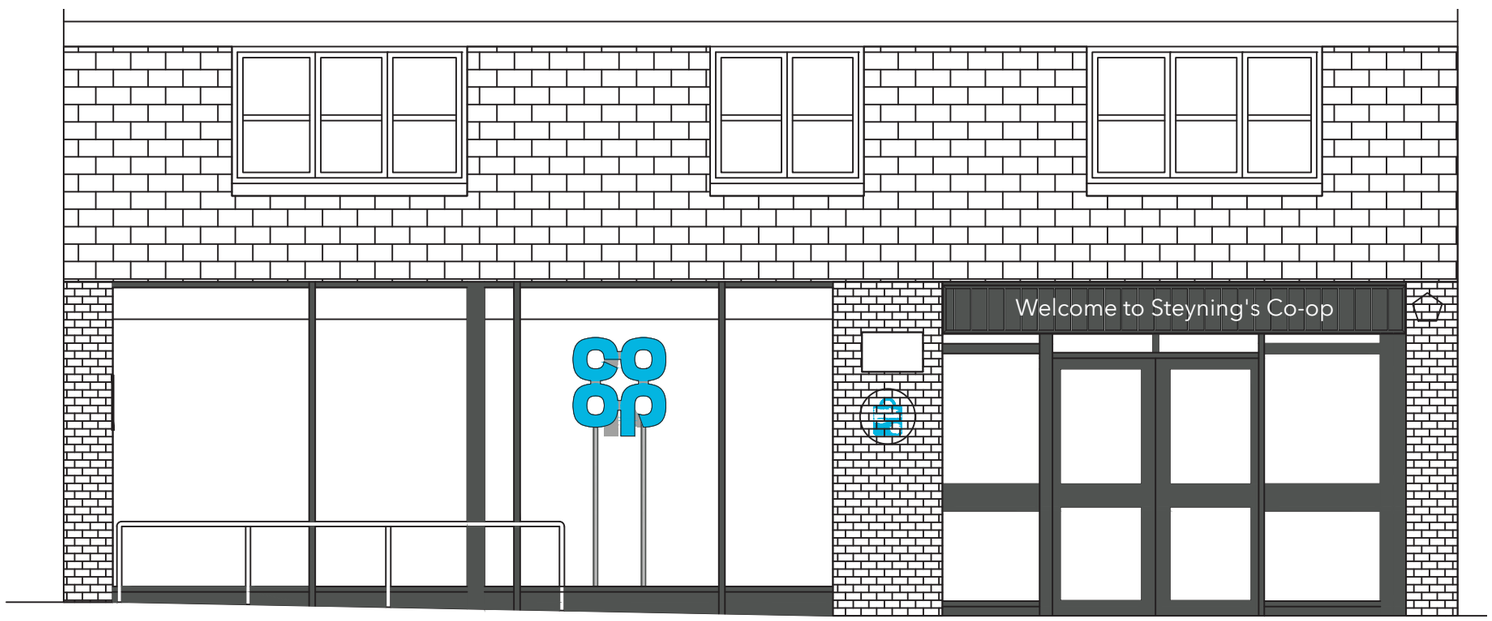

Scale 1:50 @ A3

0 5m

No.	31905v35	**Client**	Co-op	**Created**	03-03-25
Issue	02 - 25-03-25	**Project**	9818 Steying, High Street	**Designer**	B Carter
Page	02 of 03	**Location**	BN44 3RE	**Approved**	D Hurley

This scheme is a visual representation of our signage proposal. Sizes, colours and physical attributes of the actual signage may vary due to the limitations of the manufacturing process.
This document is the property of Omega Signs Ltd. and must not be passed on to third parties without prior consent. Any unauthorised use of this document will result in a design fee being charged.
Copyright © Omega Signs 2025.

Omega Signs Limited
Newmarket Approach,
Leeds, LS9 0RJ
0113 240 3000
info@omega-signs.co.uk
www.omega-signs.co.uk

ōmega signs