9818 STEYING, HIGH STREET

SITE LOCATION PLAN

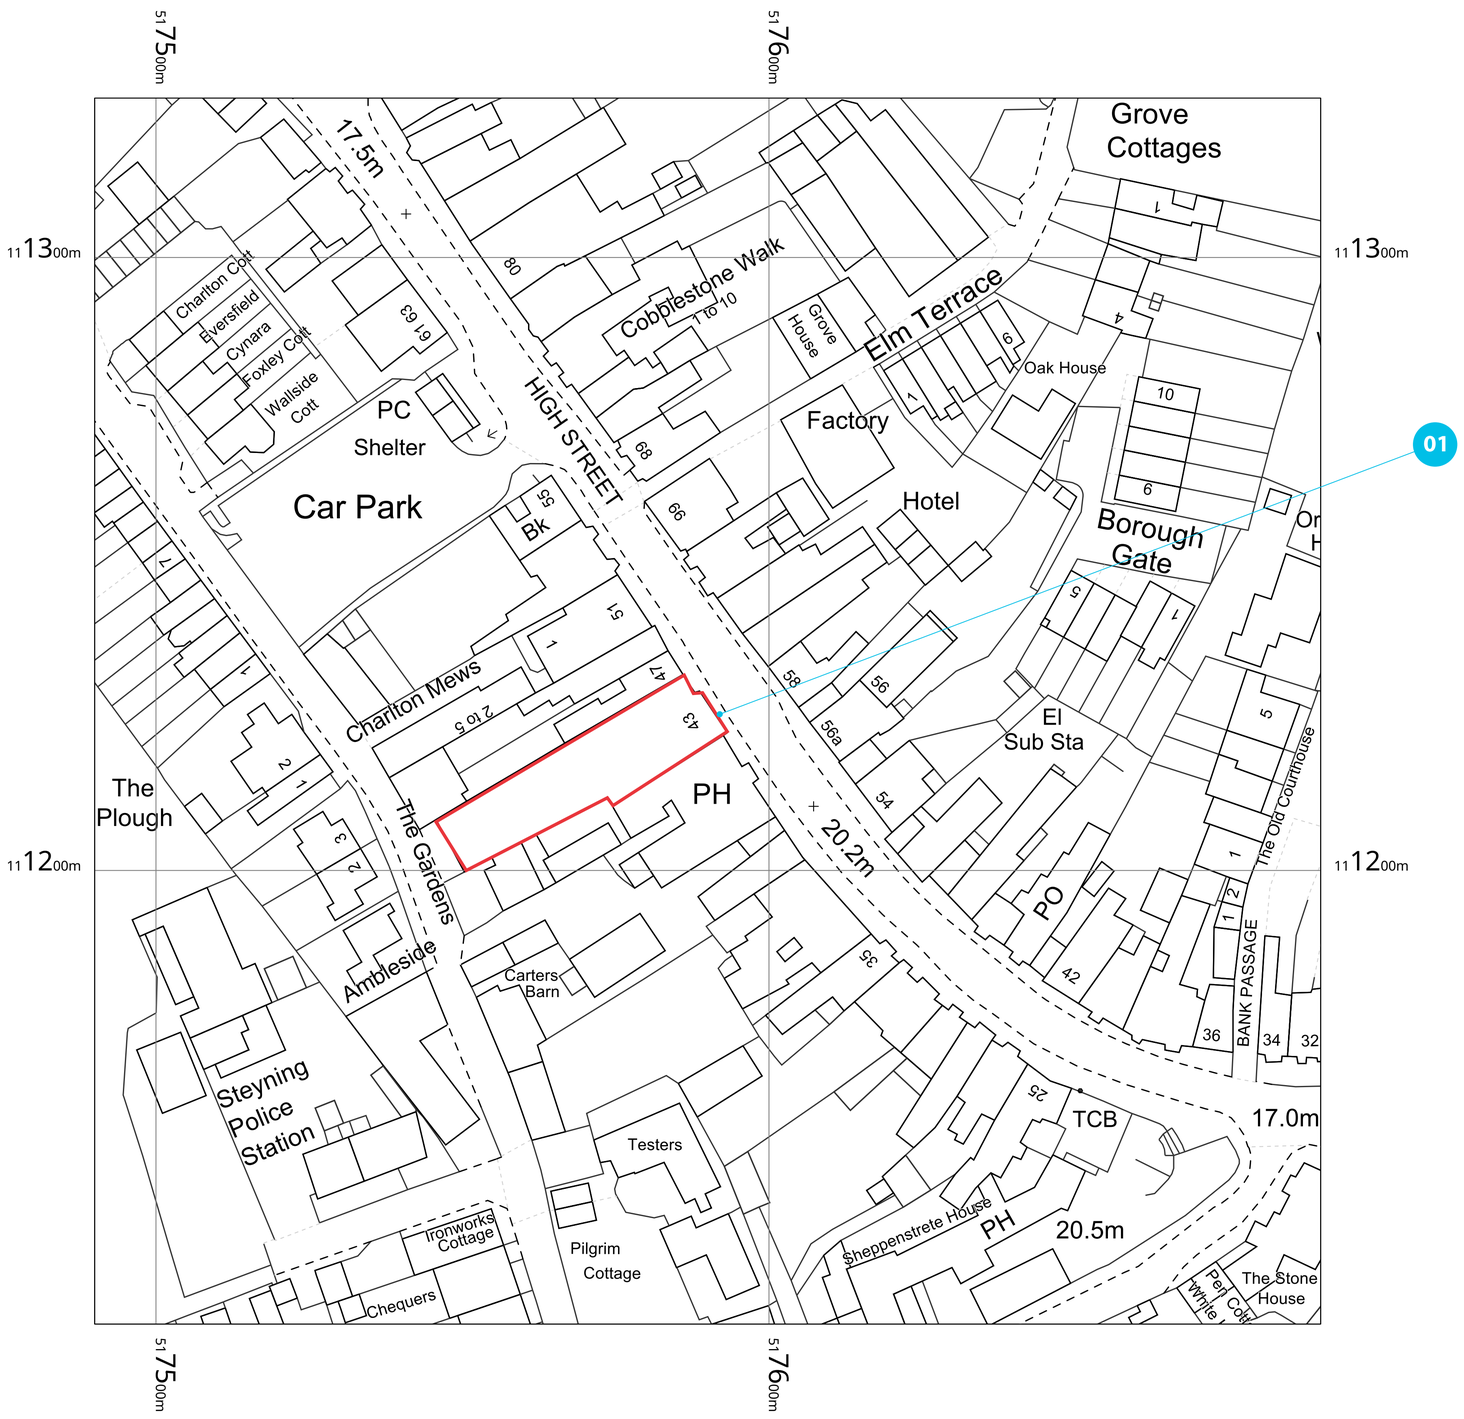

Licence no: 100041041

SCALE 1 : 500 0m 5m 10m 20m 30m 40m 50m
SCALE 1 : 1 0m 10mm 20mm 40mm 60mm 80mm 100mm
@A3

No.	31905v35	Client	Co-op	Created	03-03-25
Issue	02 - 25-03-25	Project	9818 Steying, High Street	Designer	B Carter
Page	03 of 03	Location	BN44 3RE	Approved	D Hurley

This scheme is a visual representation of our signage proposal. Sales, colours and dimensions are subject to change without notice. Any use of this scheme must be in accordance with the Omega Signs Limited Terms and Conditions of Sale. This document is the property of Omega Signs Ltd and must not be passed on to third parties without prior consent. Any unauthorised use of this document will result in a design fee being charged.
Copyright © Omega Signs 2025.

Omega Signs Limited
Newmarket Approach,
Leeds, LS9 0RJ
0113 240 3000
info@omega-signs.co.uk
www.omega-signs.co.uk

omega signs