
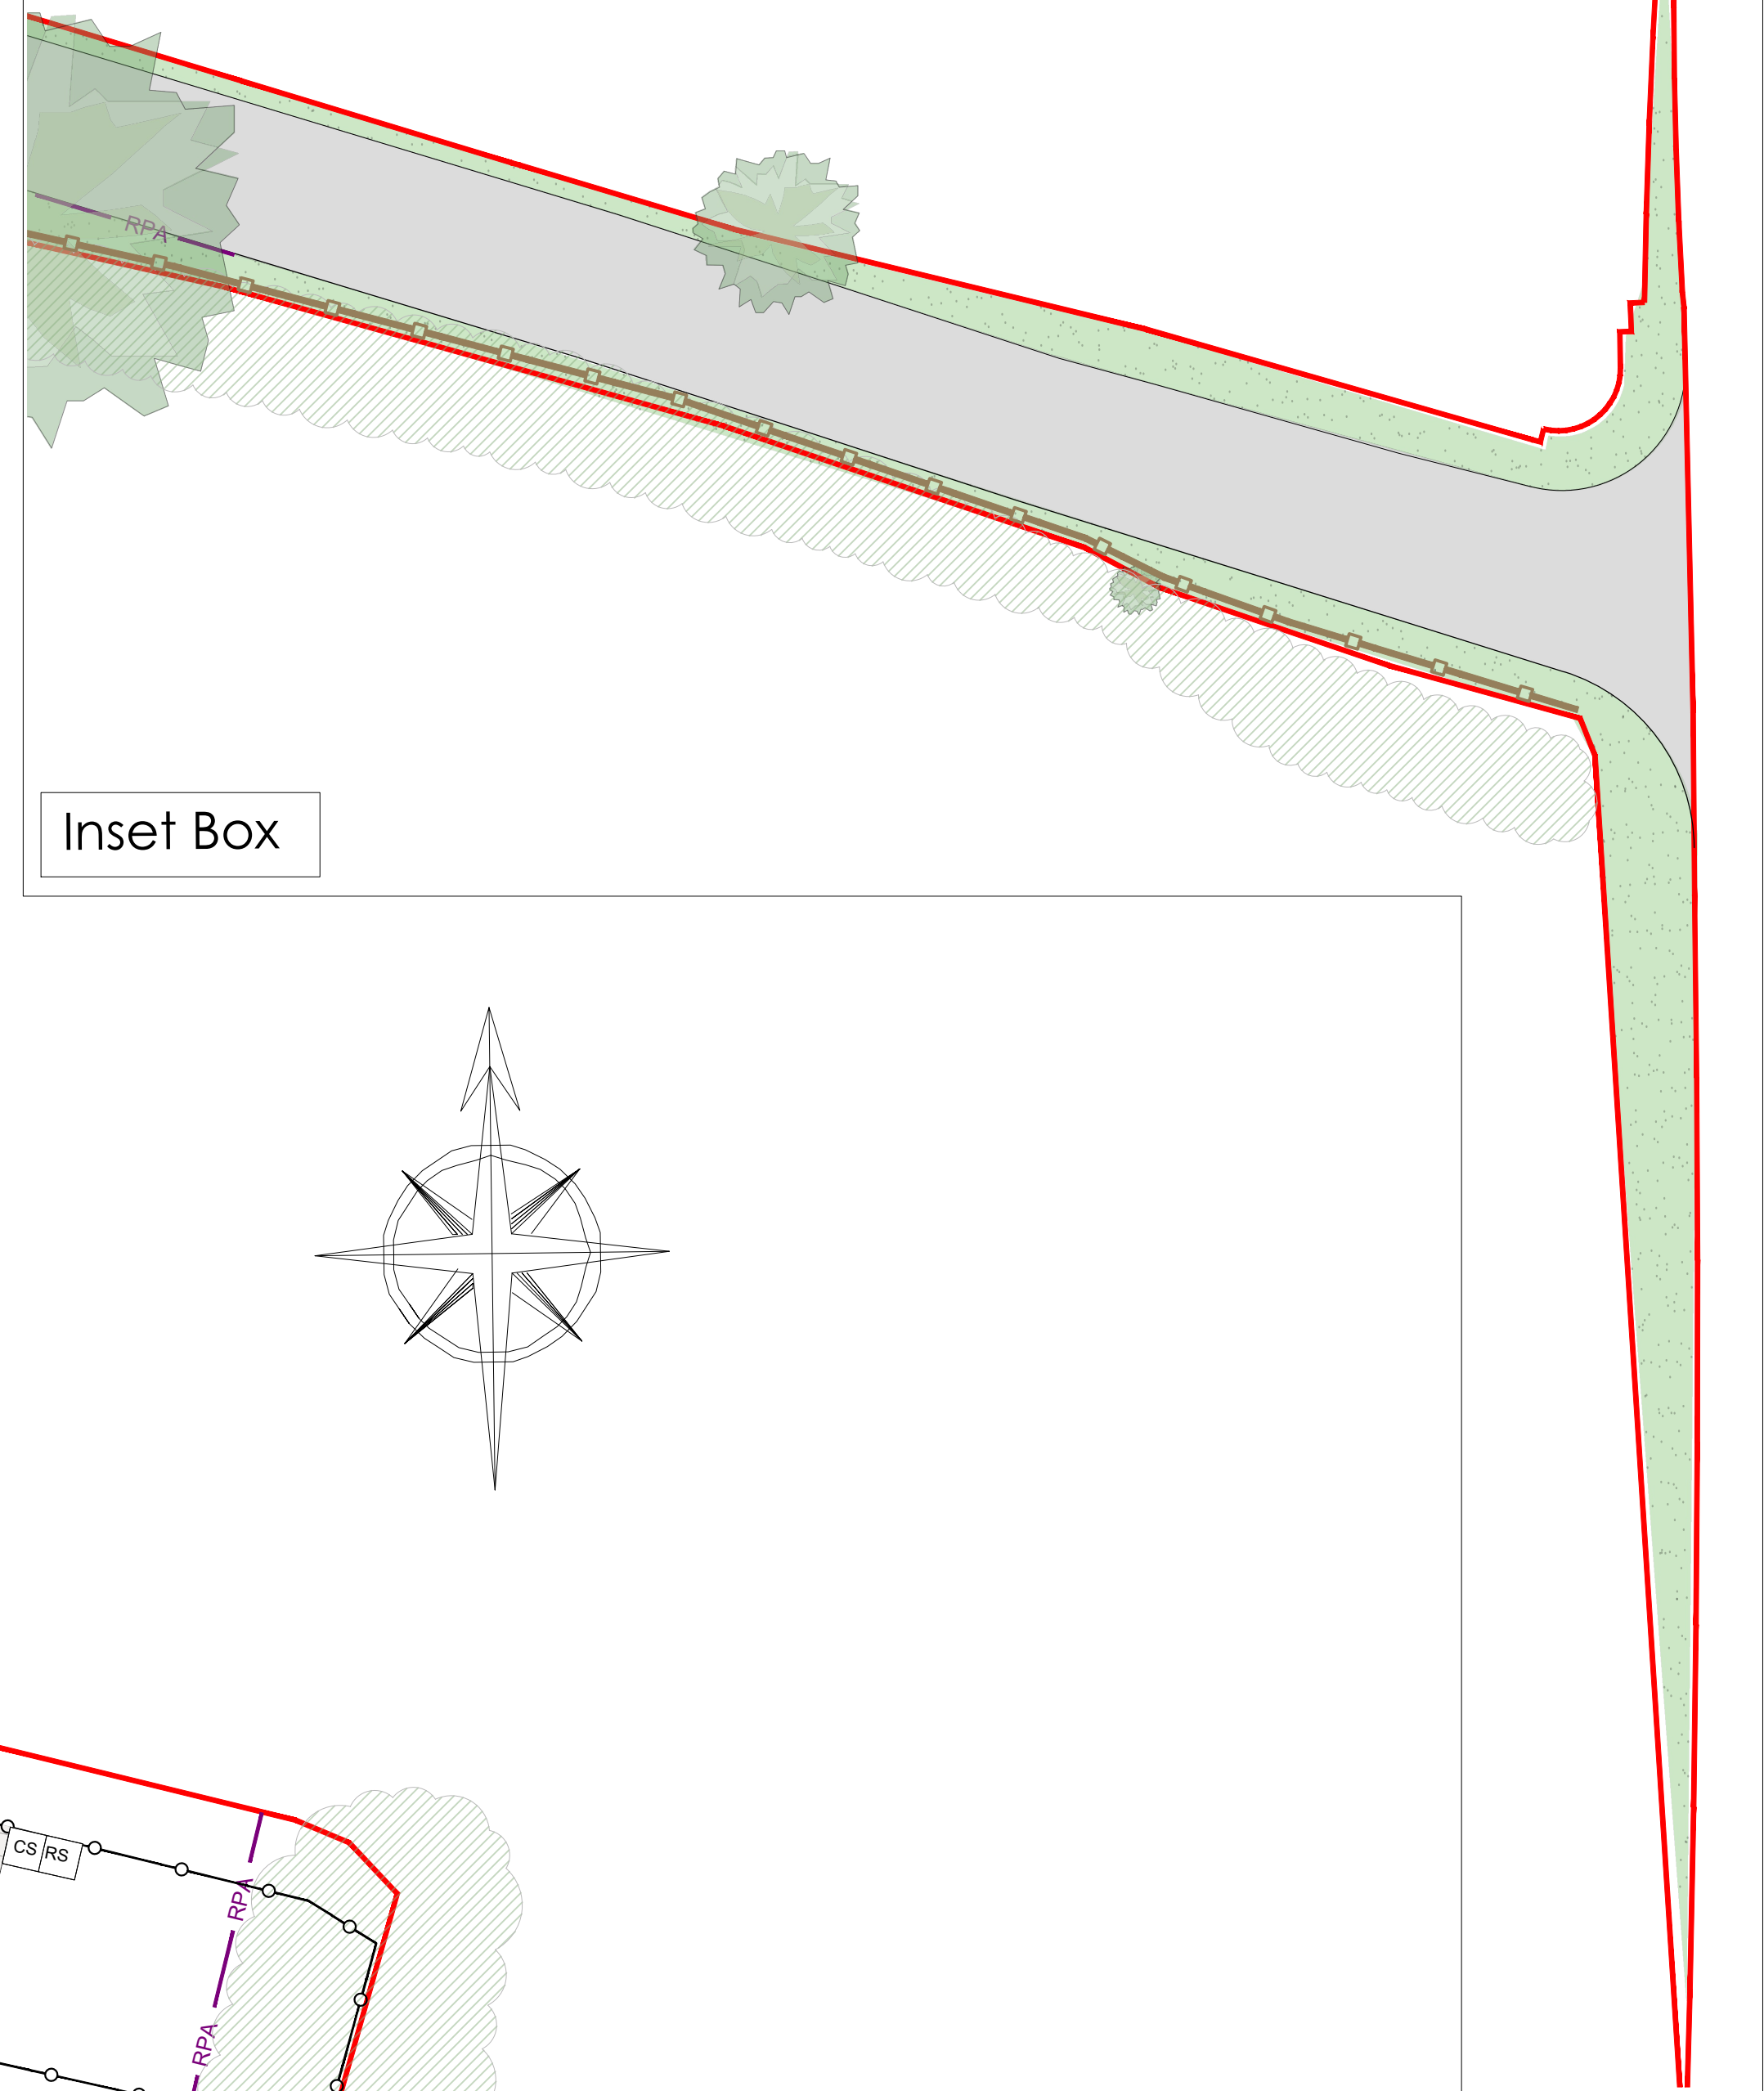
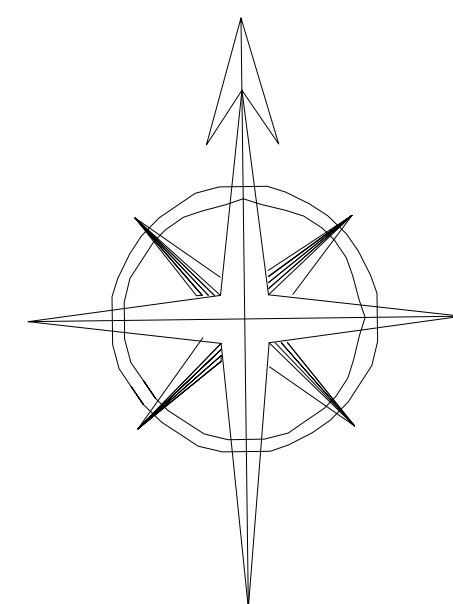
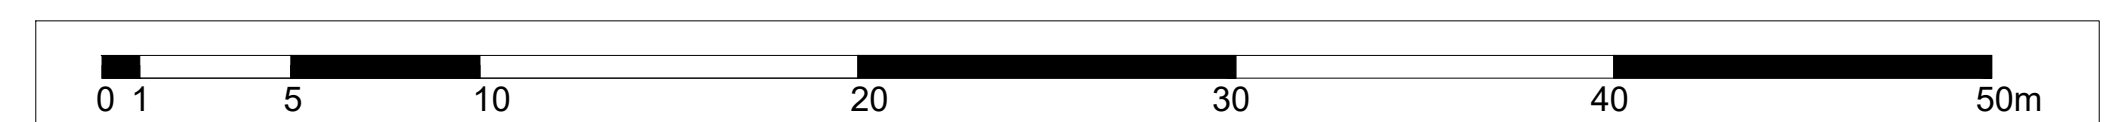
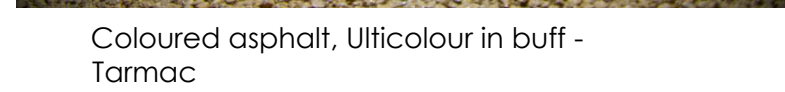


Hydropave Fusion in Oat - Tobemore

Hydropave Fusion in Mid grey - Tobemore

Mayfair textured slabs in Oat - Tobemore

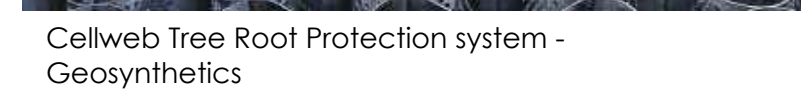

See Inset Box above

NOTES

of the site off the drawing. Work from the indicated dimensions only. All size dimensions in the verified by contractor and any discrepancies reported before the design. Structural stability of the items is confirmed by contractor. Drawings represent design of the items and the contractor shall ensure that the work shall comply with the relevant British Standards Code of Practice and manufacturers written instructions.

The Protection works to be undertaken in accordance with the Code of Practice Part 2002 and TCF and Tree Protection Part 2002 and TFP and of Arboricultural Impact Assessment & Method statement by Greenpeace Ecological Solutions dated Nov. 23, 2002.

The ecological enhancements to be undertaken in accordance with Preliminary Ecological Assessment by Atkins dated October 23, 2002.

Any invasive species to be carefully removed prior to the commencement of any landscaping works and disposal in accordance with current guidelines. E. Nettle and Elder - Lamium latifolium (Shrubland) E. Invasive Species WGA 1982) which are seen identified along the northern boundary. See Eco Walkover Report by Atkins dated October 2002 for further guidance.

Construction Basin final design to be verified by engineer in consultation with site installation.

Please refer to accompanying documents:

- 2807-100 Ecological Landscape Masterplan
- 2807-200 Hardscapes
- 2807-300 Softscapes
- 2807-600 Landscape Management Plan

Rank	Description	Grades	Date



Christina Odell CMLJ
Chart House, 15 Leyland Road, Penvensey Bay,
East Sussex TN24 6HT
www.southeastlandseapearchitect.co.uk
southeastlandseapearchitect.co.uk - M: 07838

Client: Akehurst Homes Ltd

Project: Land to the south of Furze Common Road, Thakeham, West Sussex

Title: Homework

Stage: **PLANNING**

Ref:

Scale:

Revision:

© South East Landscape Architect 2026