



Existing Block Plan 1:500

Proposed Block Plan 1:500

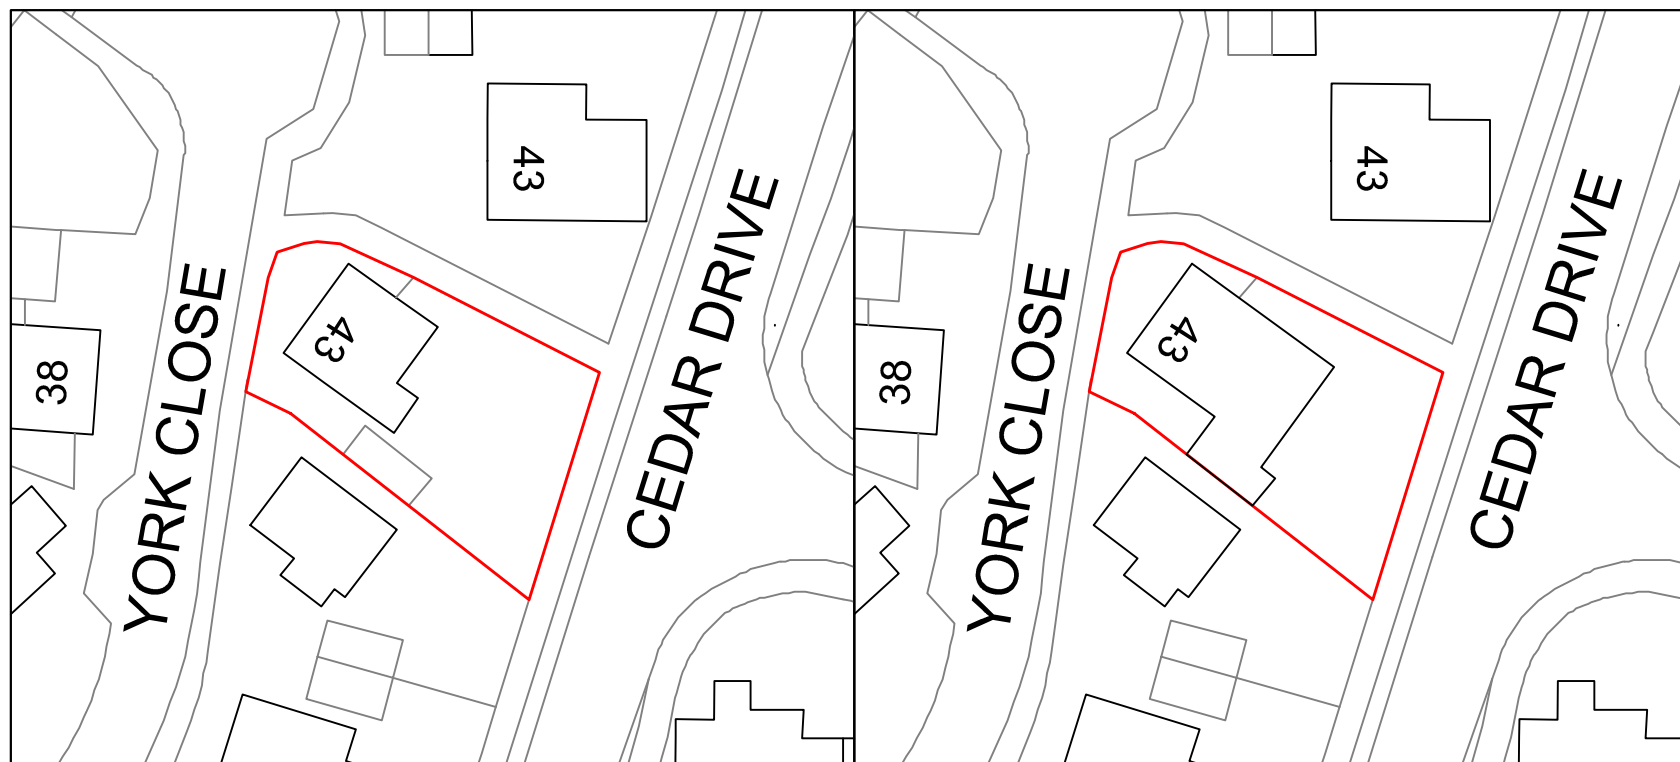

50 meters @ 1:500 on A4

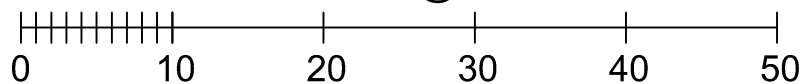

Applicant:- Mrs B Williams	
Project:- 44 York Close Southwater West Sussex RH13 9XJ	
Drawing:- Existing & Proposed Block Plans	
Date:- 12/01/2026	Scale:- 1:500@A4
Drawing Number:- 44YC - 004	